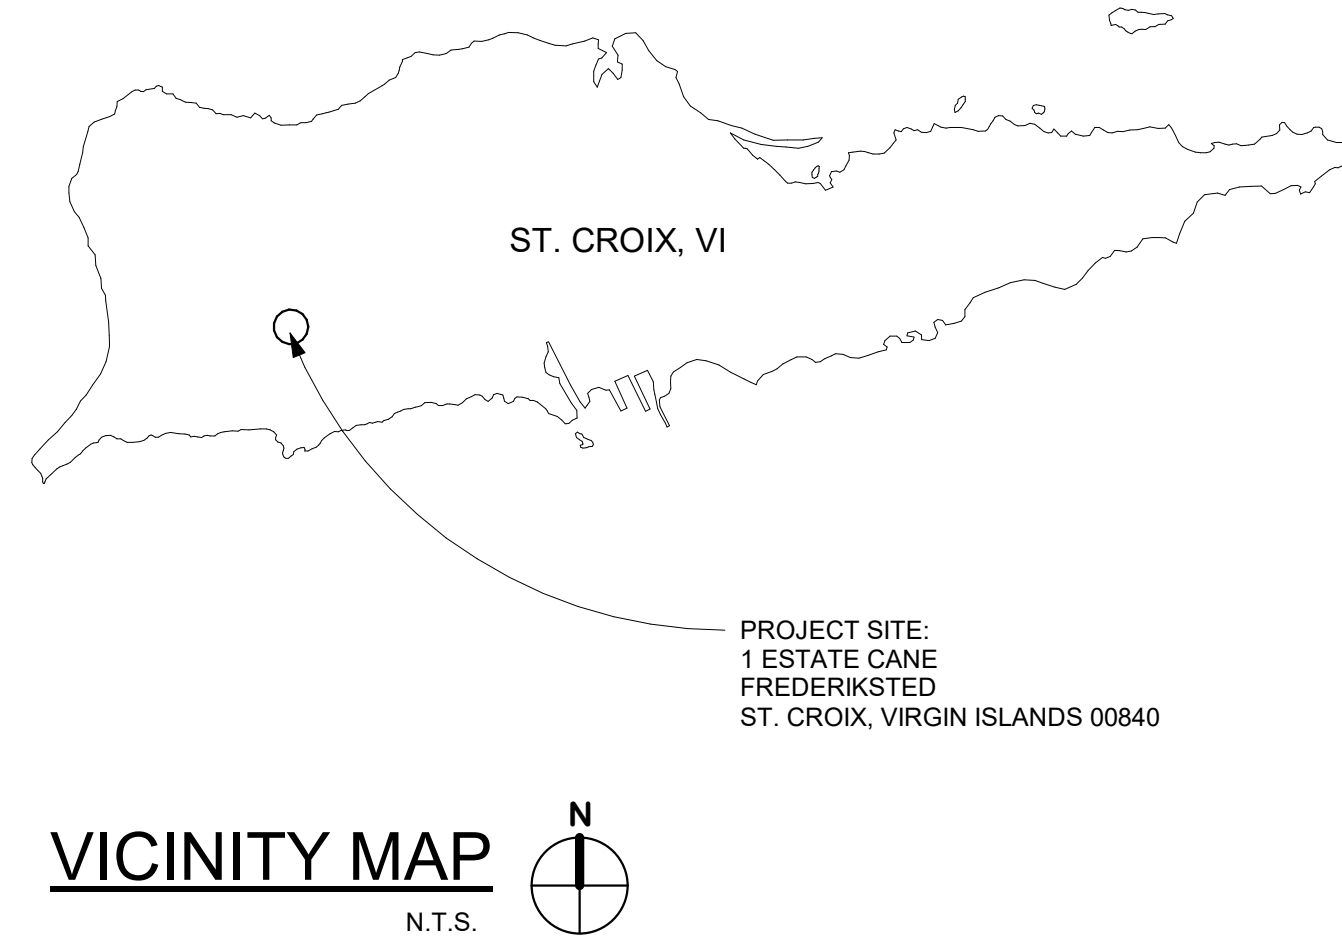
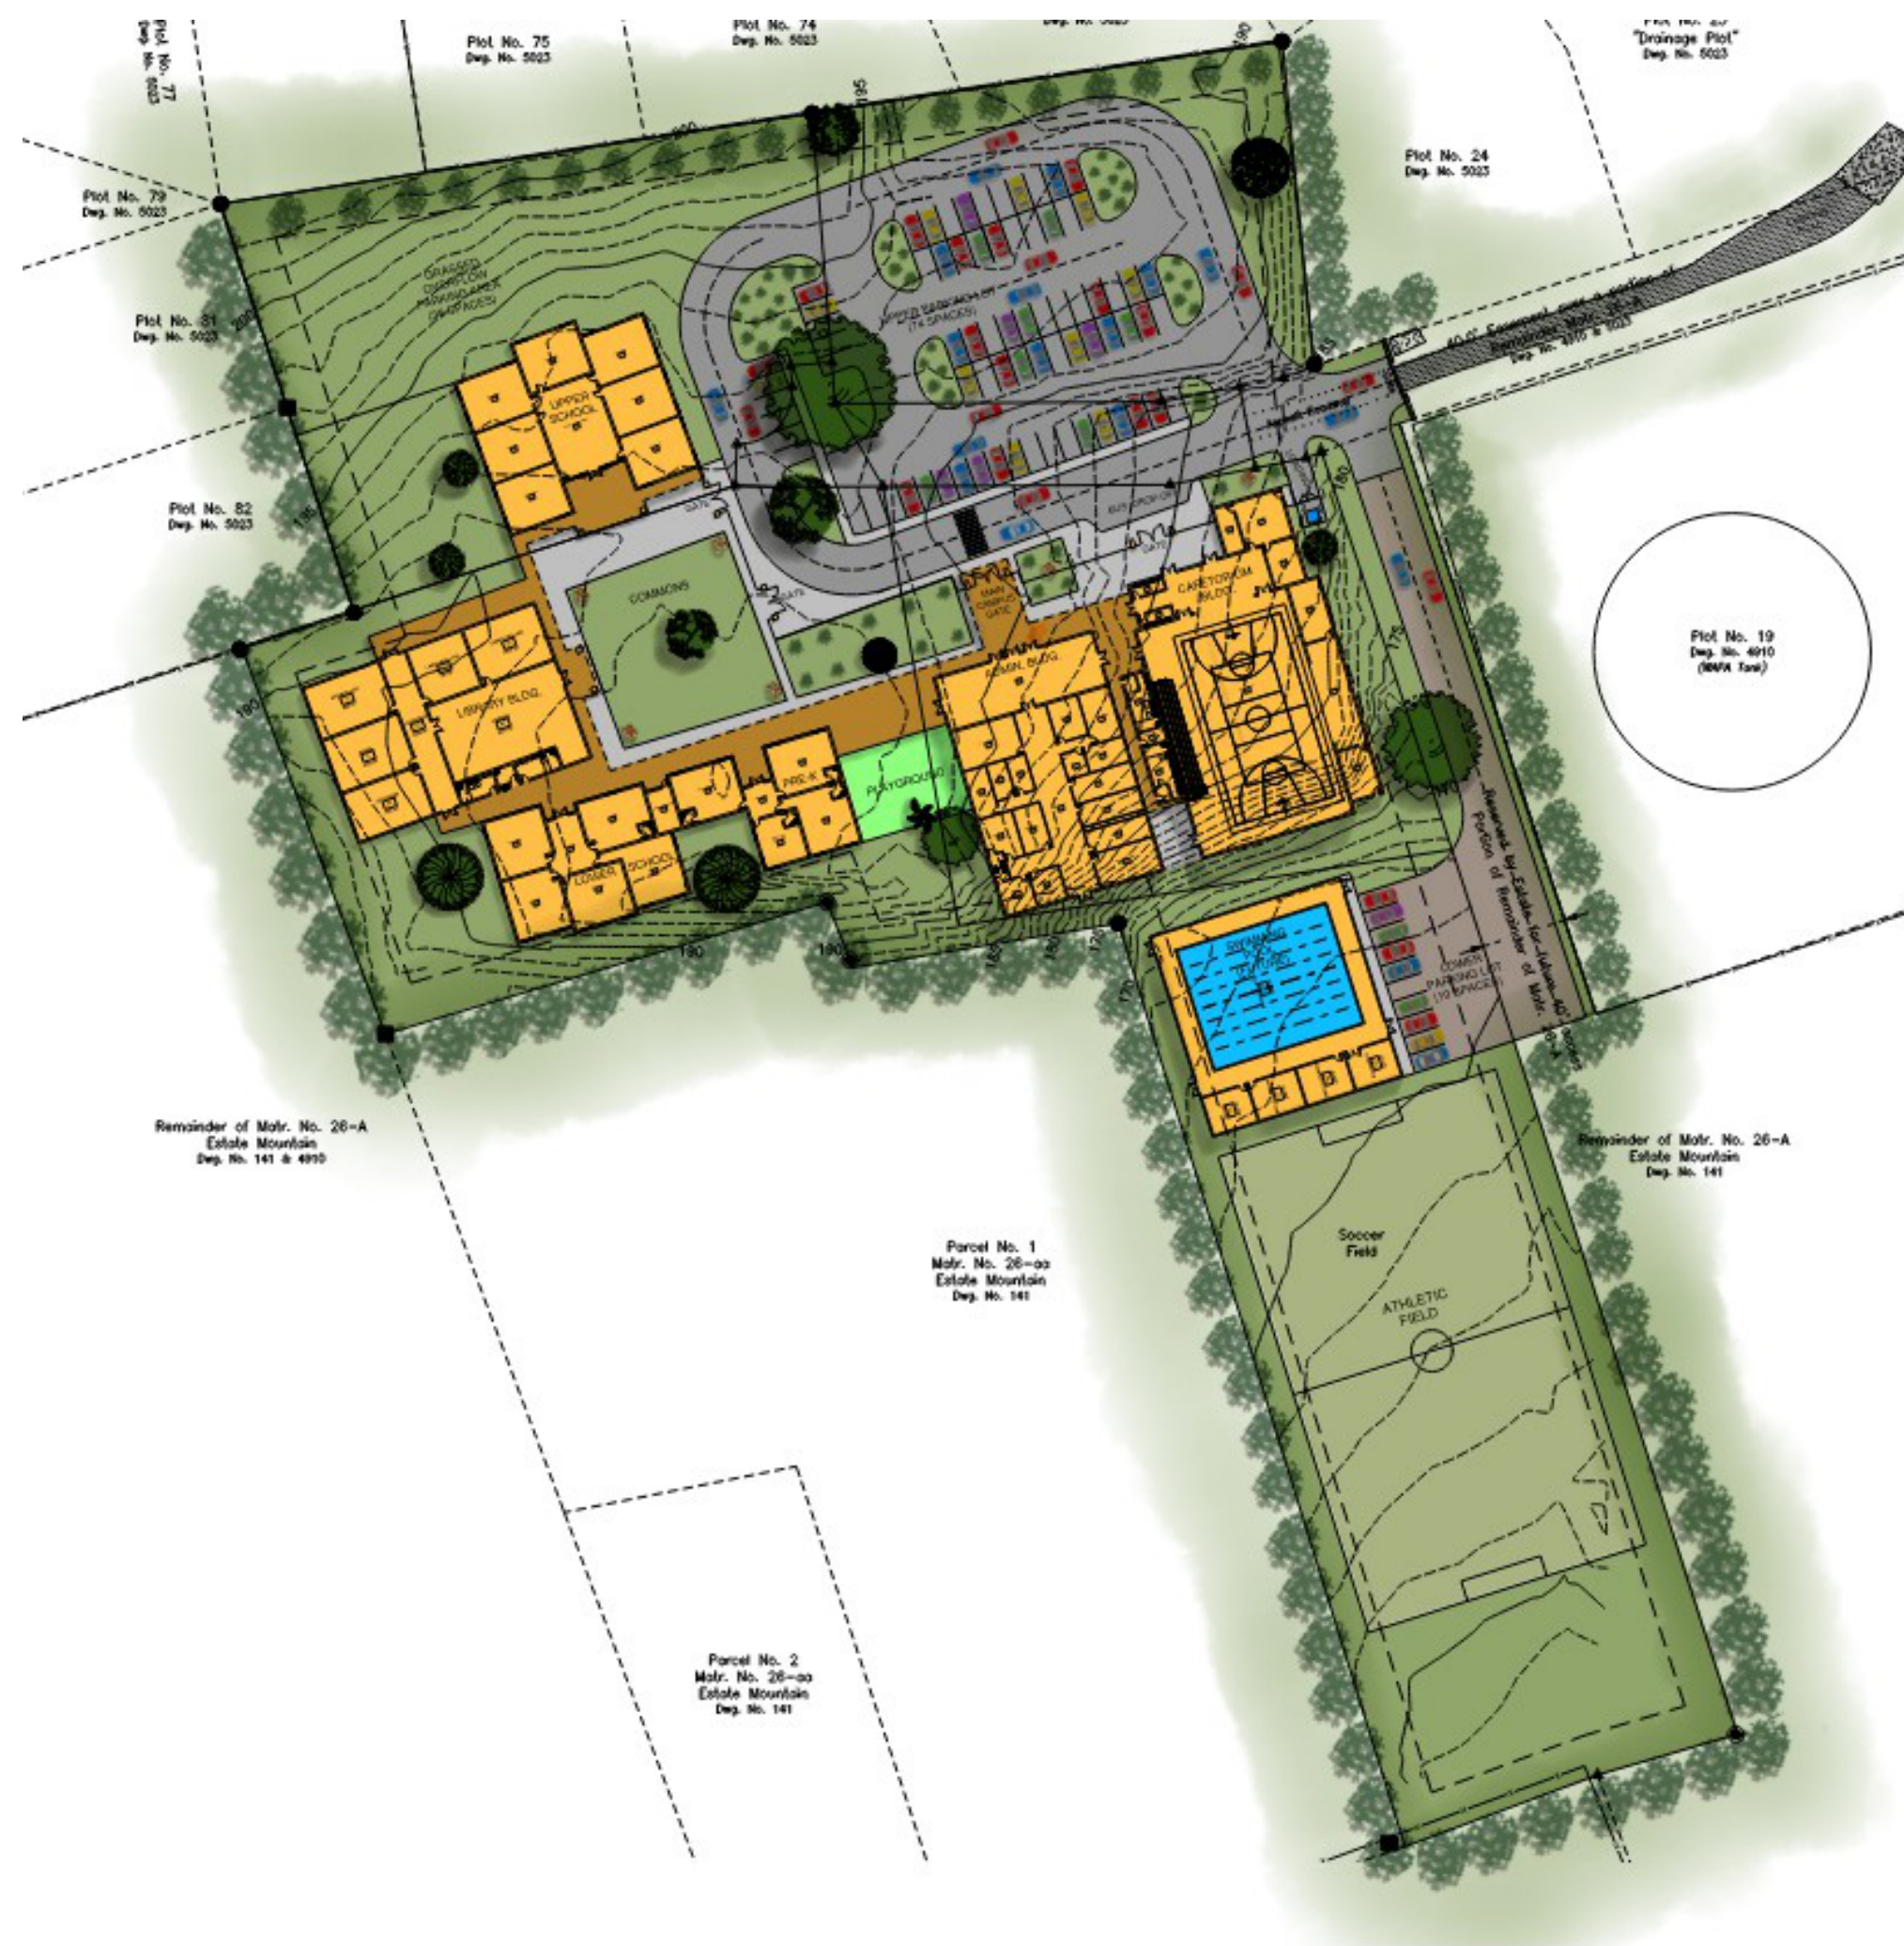


ARCHITECT
BOSCHULTE ARCHITECTURE, LLC

PO Box 303190
St. Thomas, VI 00803

41-42 Kongens Gade
St. Thomas, VI 00802

phone: (340) 777-2375
e-mail: info@boschulte.com
website: www.boschulte.com

RECONSTRUCTION OF:

IQRA ACADEMY

1 ESTATE CANE, FREDERIKSTED
ST. CROIX, VIRGIN ISLANDS 00840

SLA PROJECT NUMBER:
ODR PROJECT NUMBER:

PROJECT TEAM:



OWNER

ARCHITECT OF RECORD

IQRA EDUCATIONAL CENTER, INC.

Boschulte Architecture, LLC

Jeffrey Boschulte, AIA, NCARB

PRINCIPAL

1 ESTATE CANE
FREDERIKSTED
ST. CROIX, VIRGIN ISLANDS 00840

PHONE:
FAX:
ATT:

EMAIL:

PO BOX 303190
ST. THOMAS, VI 00802

PHONE: 340-777-2375
FAX:
ATT: Jeffrey T. Boschulte

EMAIL: info@boschulte.com

RECONSTRUCTION OF
IQRA ACADEMY
1 ESTATE CANE, FREDERIKSTED
ST. CROIX, VIRGIN ISLANDS 00840

PROGRESS SET

	Description	Date

REVISIONS

	Description	Date

Project number	2023.018.00
Date	12/19/2025
Drawn by	BJS
Checked by	JTB

OVER SHEET


G001

Scale: AS SHOWN

SCHEMATIC DESIGN PROGRESS SET
12/19/2026

PROGRESS SET		
No.	Description	Date
REVISIONS		
No.	Description	Date
Project number		2023.018.00
Date		12/19/2025
Drawn by		JTB
Checked by		JTB


V101

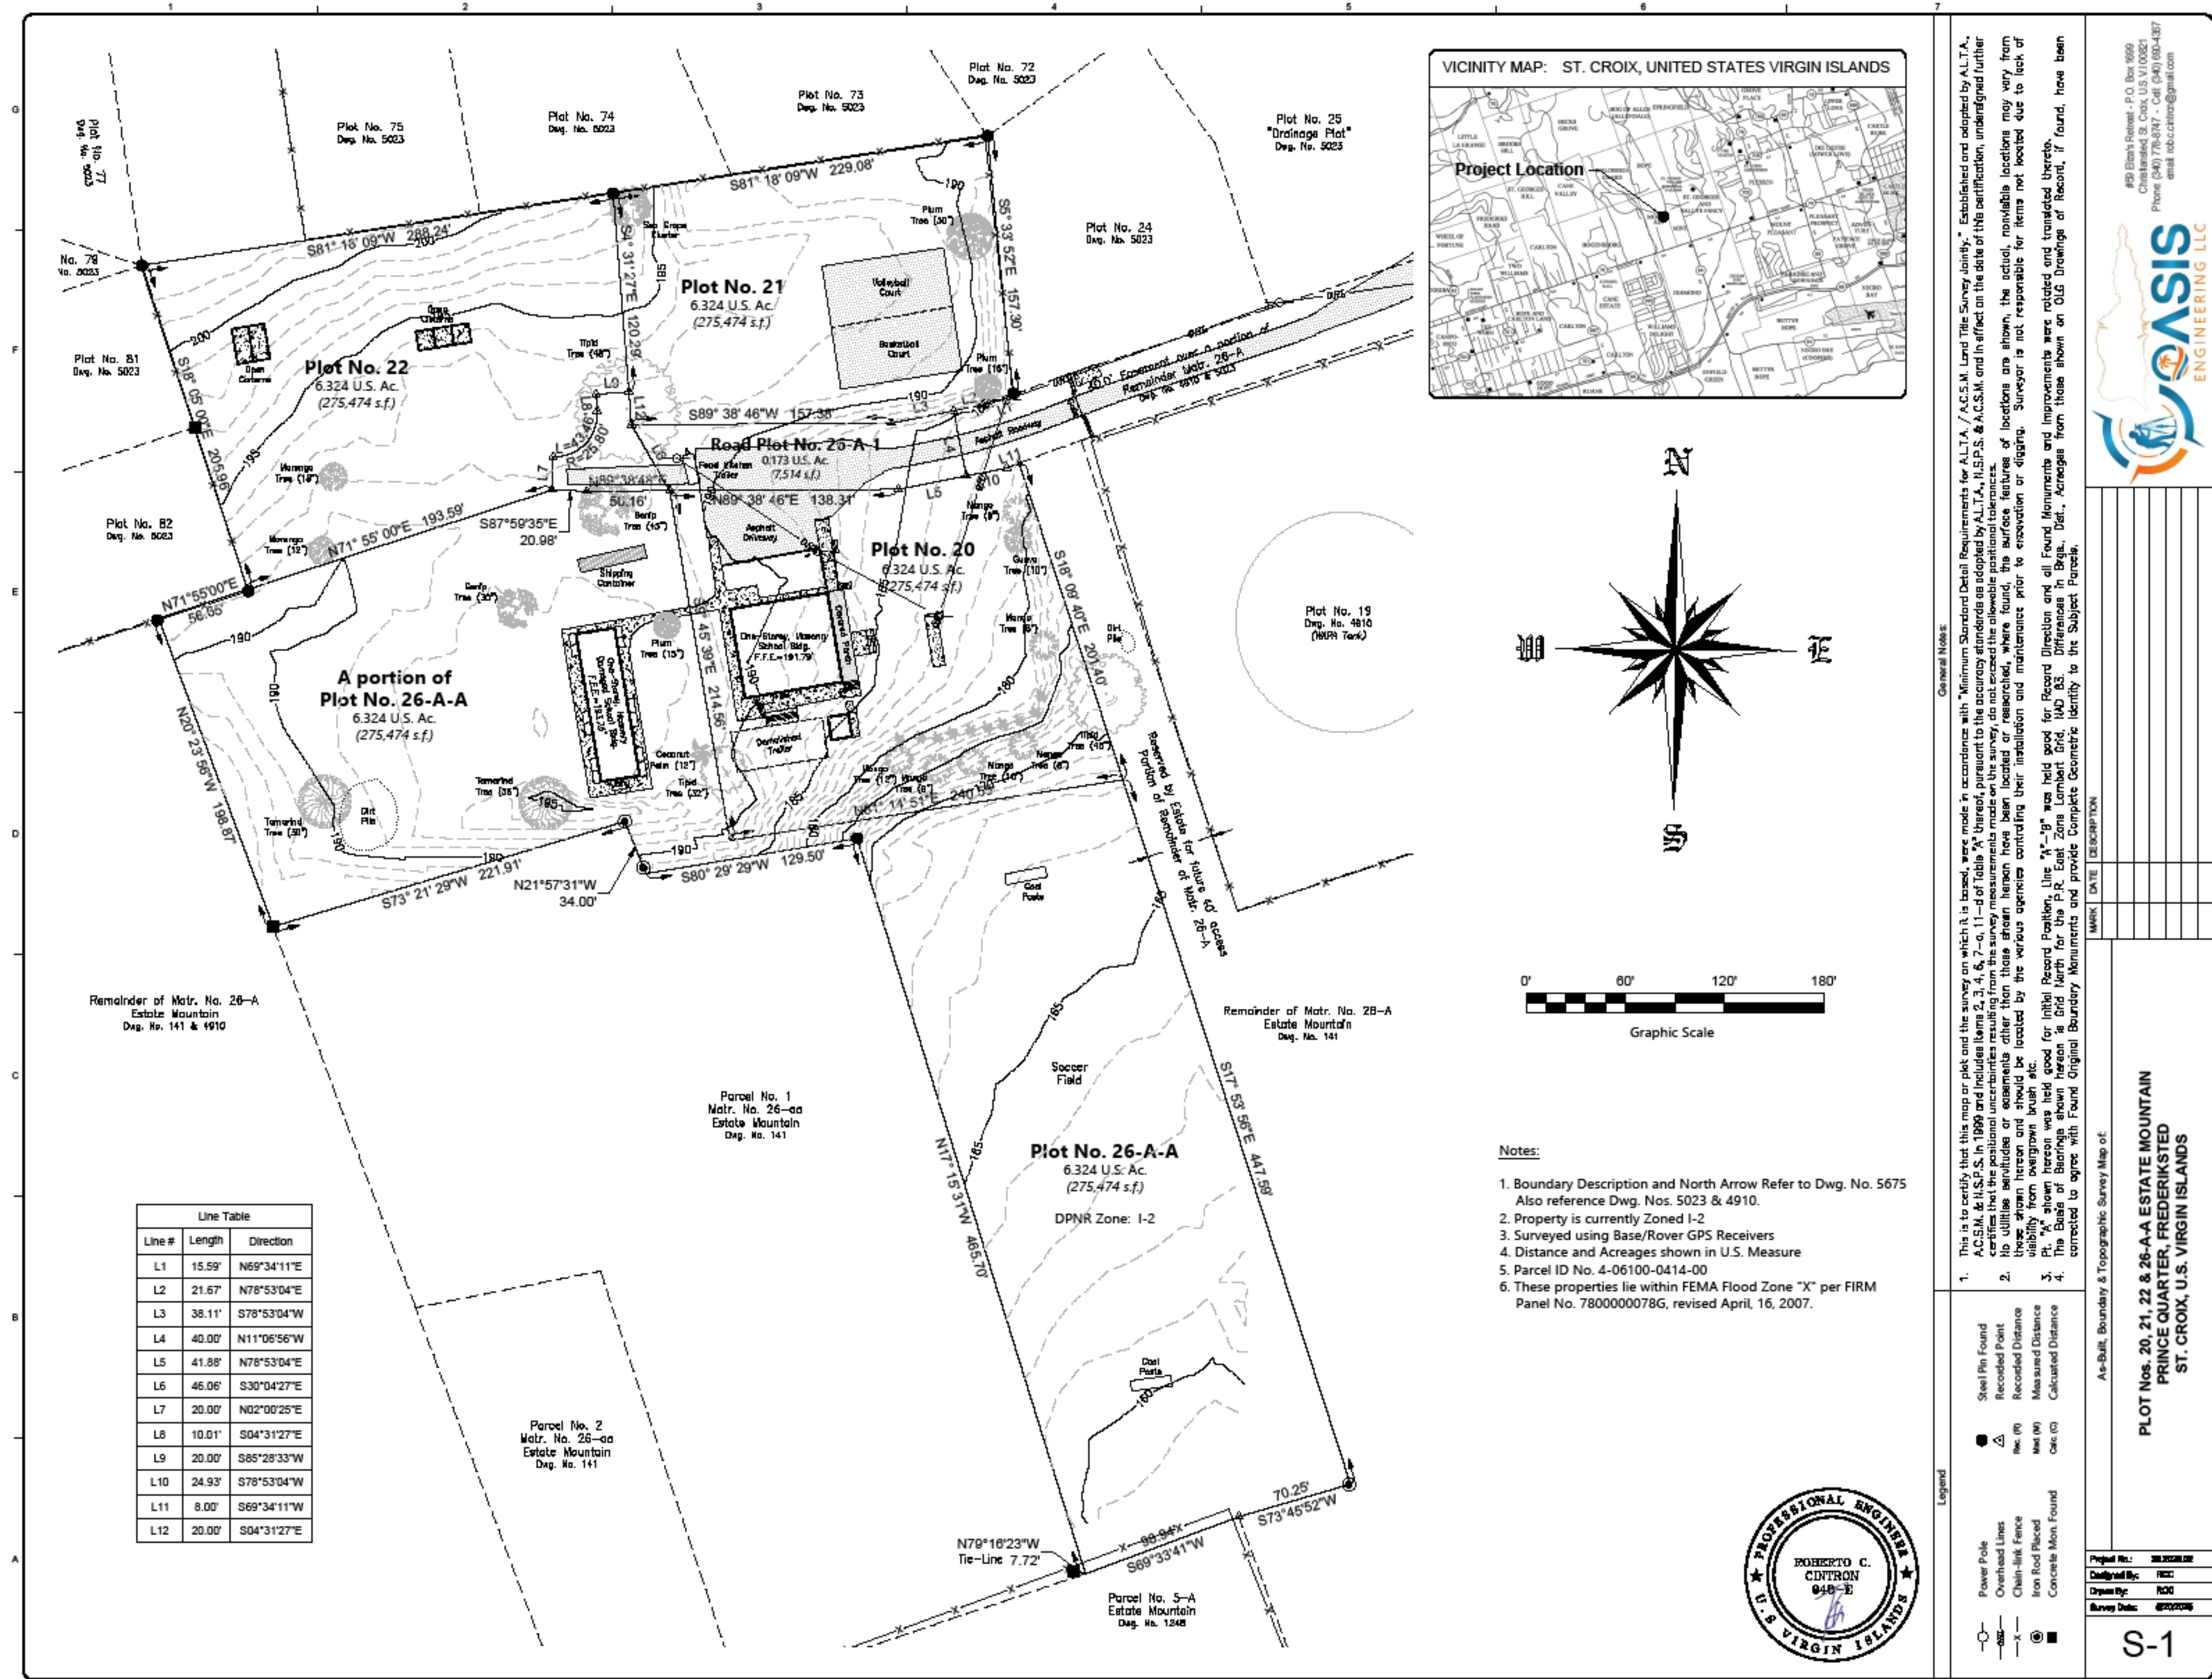



RECONSTRUCTION OF
IQRA ACADEMY
1 ESTATE CANE, FREDERIKSTED
ST. CROIX, VIRGIN ISLANDS 00840

PROGRESS SET		
No.	Description	Date
1	SCHEMATIC DESIGN	12/02/24
REVISIONS		
No.	Description	Date
Project number	2023.018.00	
Date	12/12/2025	
Drawn by	J.T.B.	
Checked by	J.T.B.	

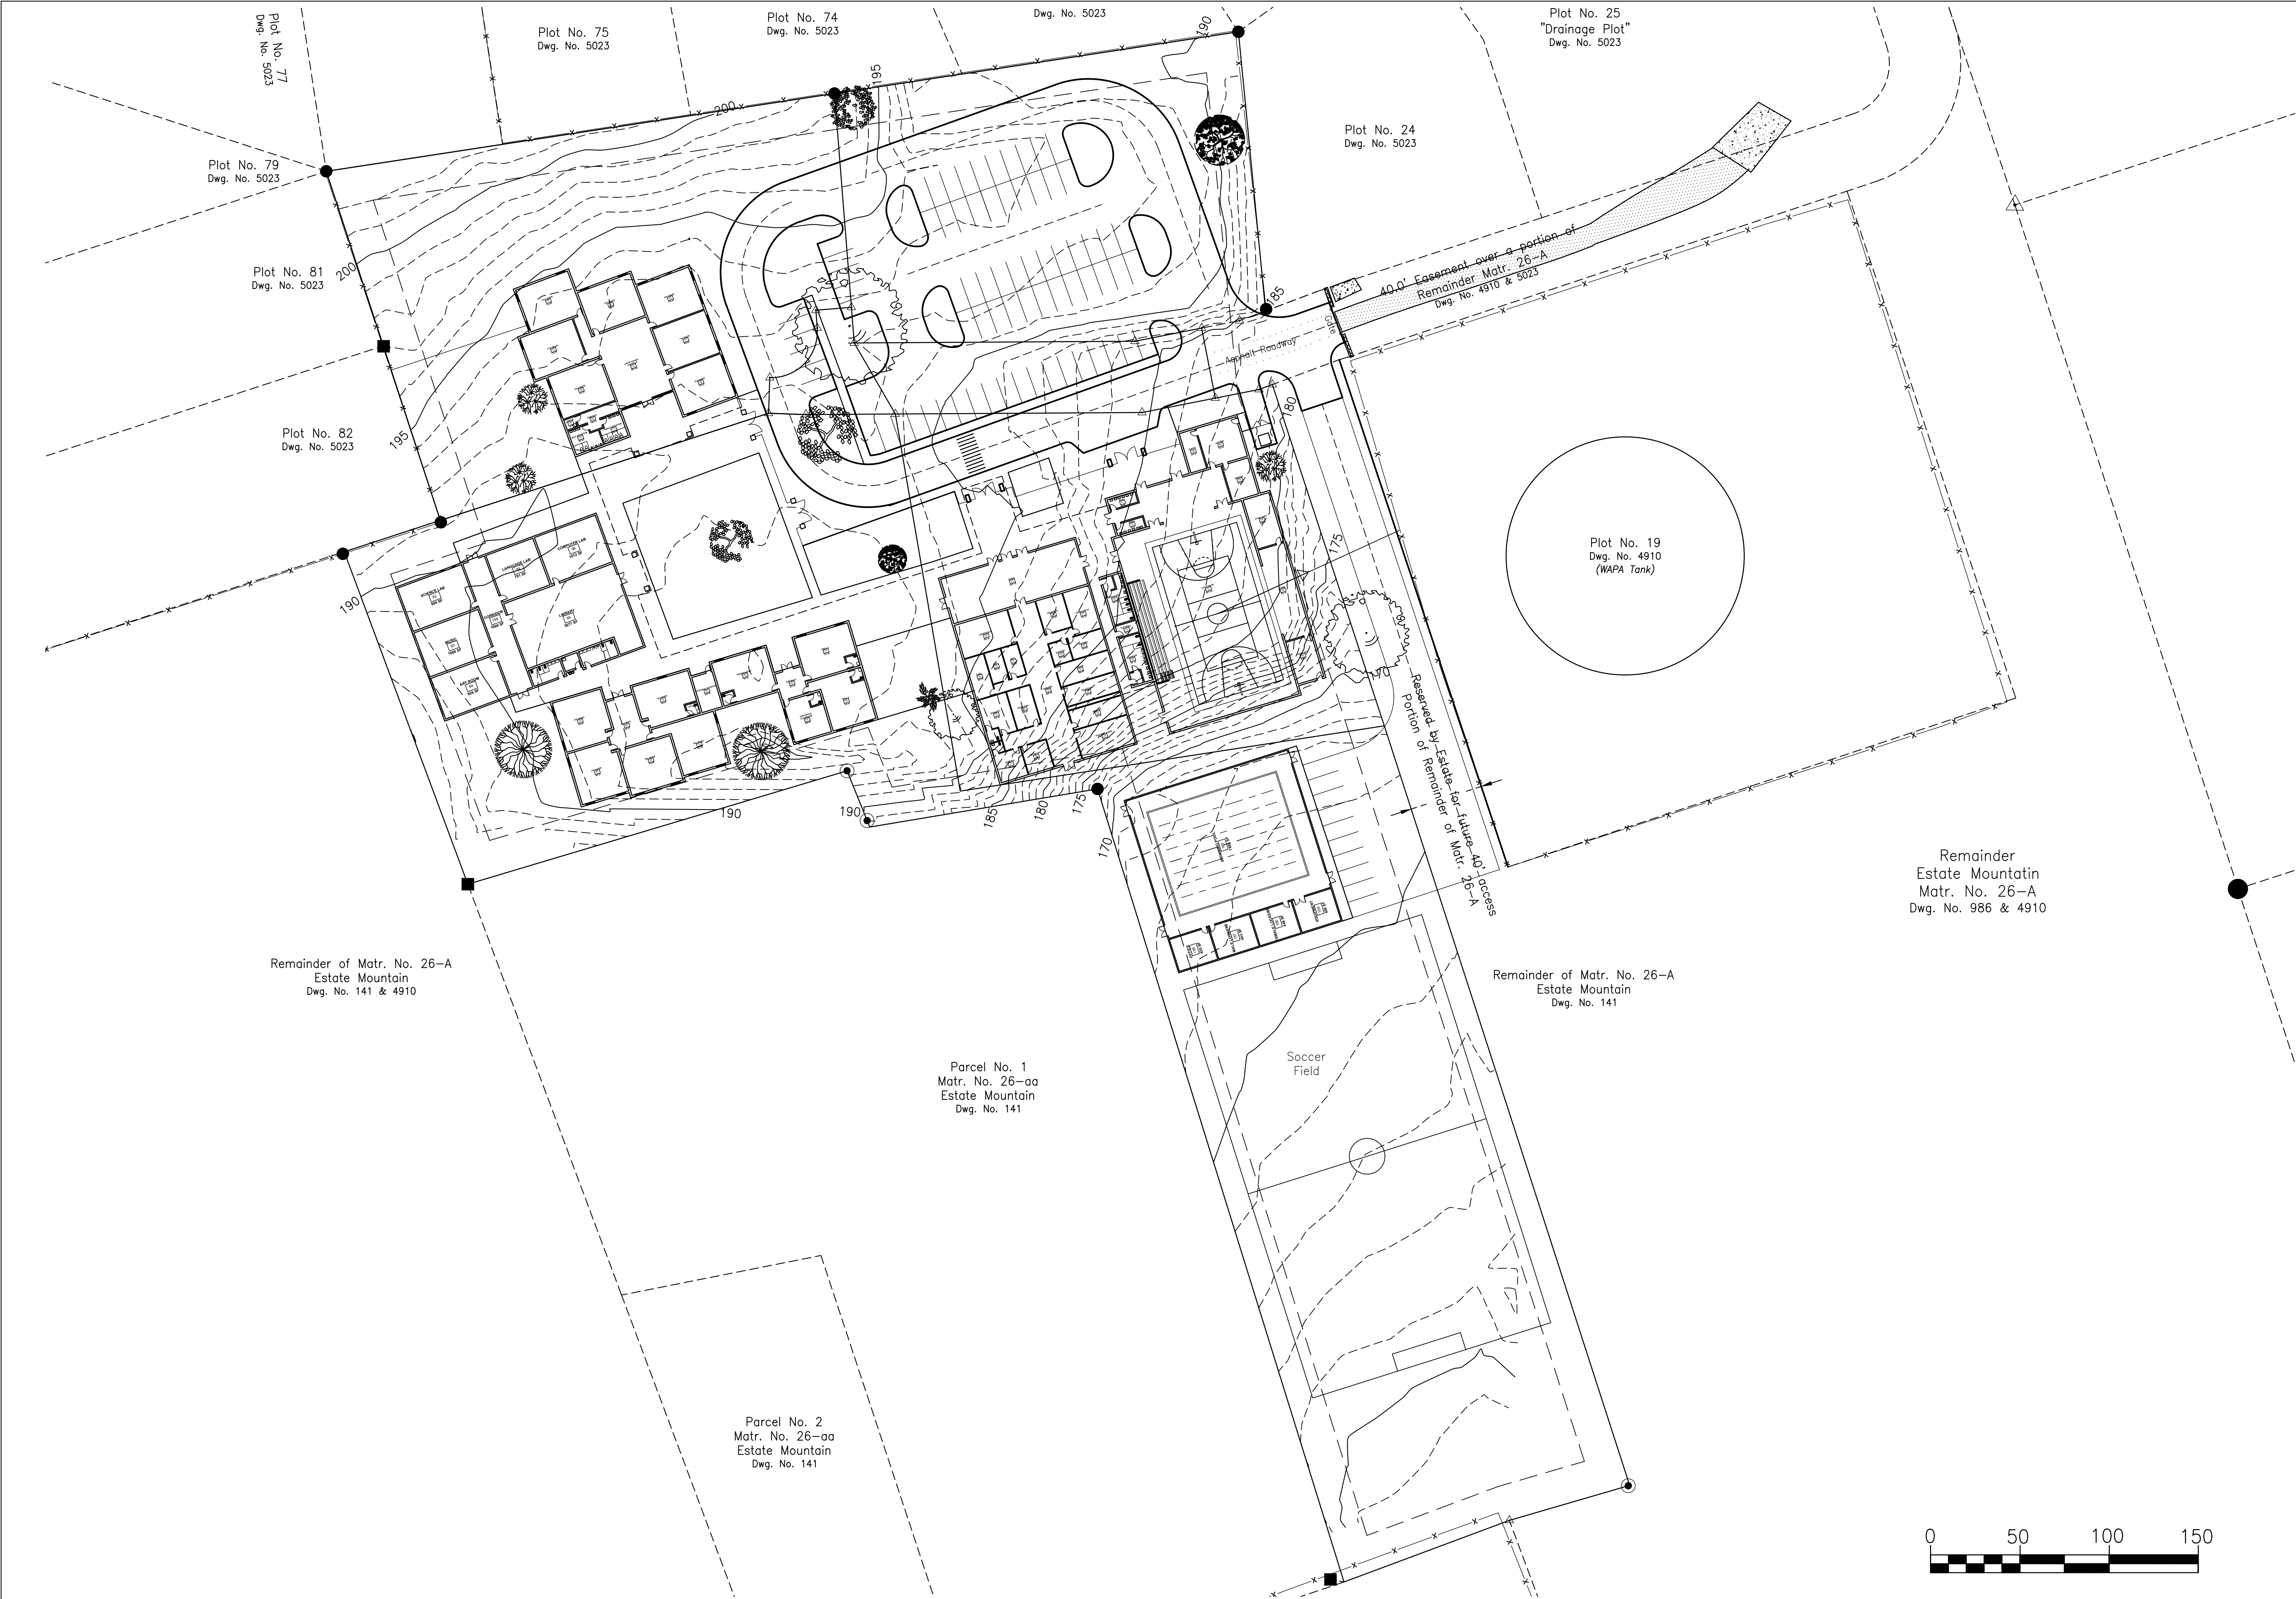

**RECONSTRUCTION OF
IQRA ACADEMY**
1 ESTATE CANE, FREDERIKSTED
ST. CROIX, VIRGIN ISLANDS 00840

PROGRESS SET		
No.	Description	Date
1	SCHEMATIC DESIGN	12/02/24

REVISIONS		
No.	Description	Date


Project number	2023.018.00
Date	12/19/2025
Drawn by	J.T.B.
Checked by	J.T.B.

SITE PLAN



CP-C101

Scale: AS SHOWN

Insulated Concrete Forms for Walls

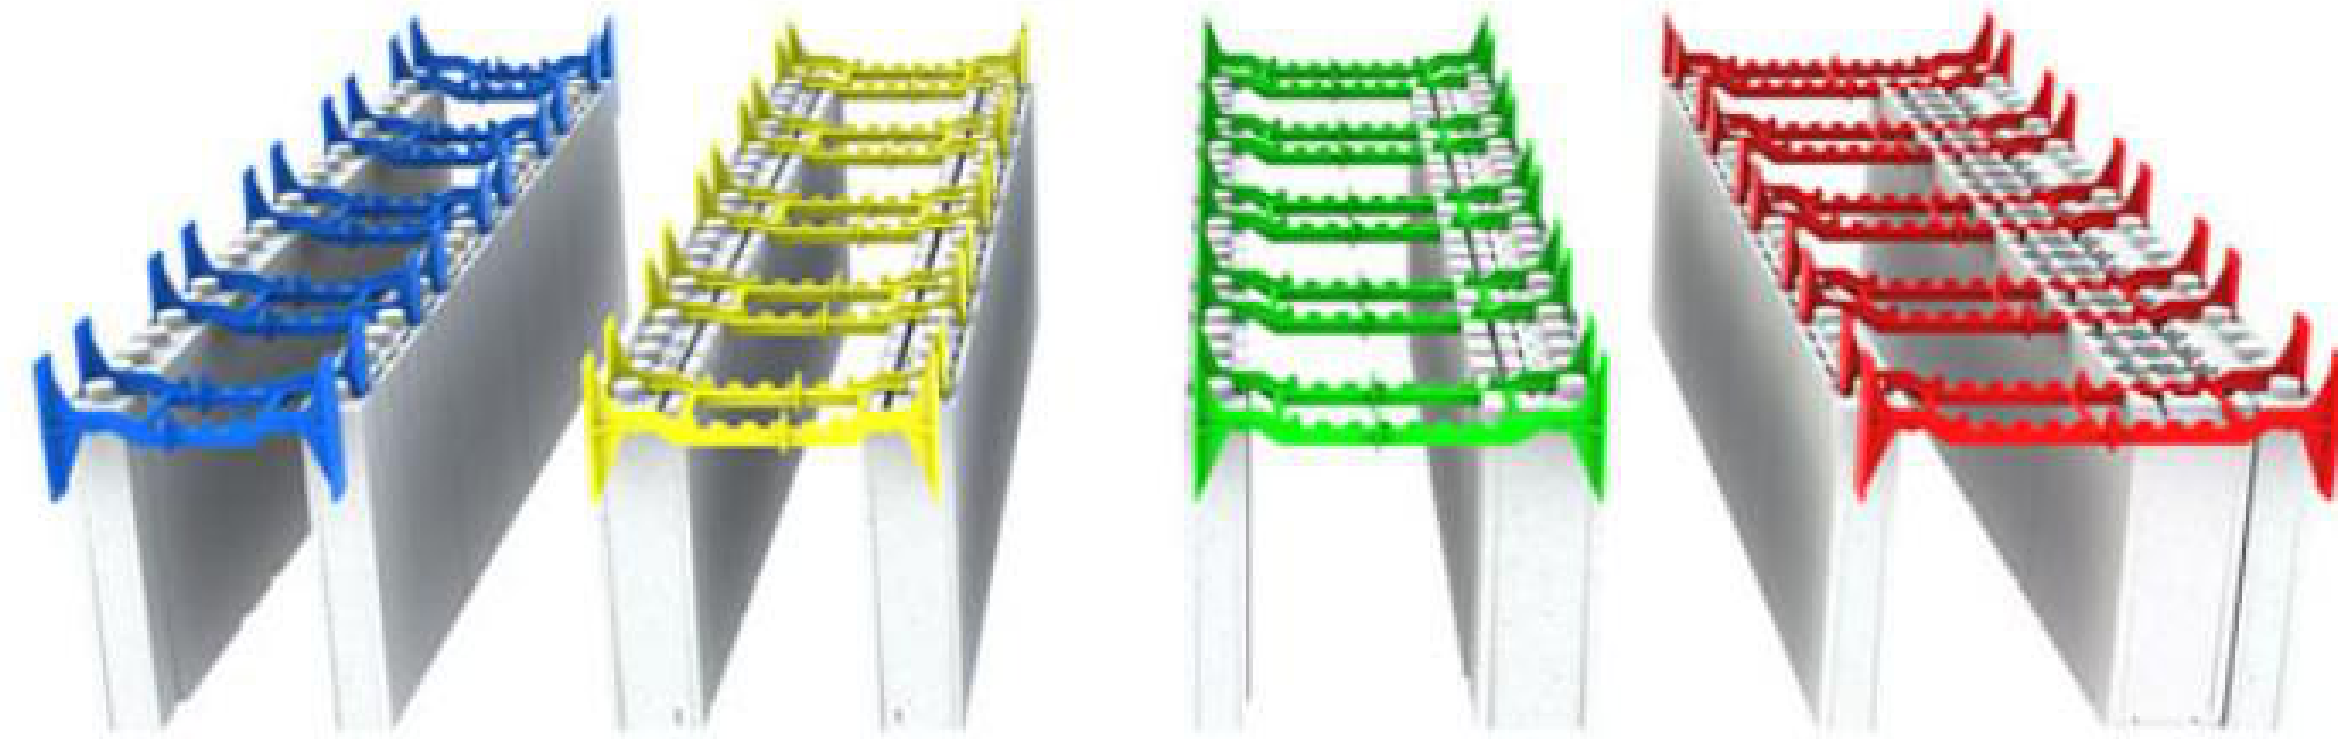

Insulated Concrete Forms for Floors & Roofs

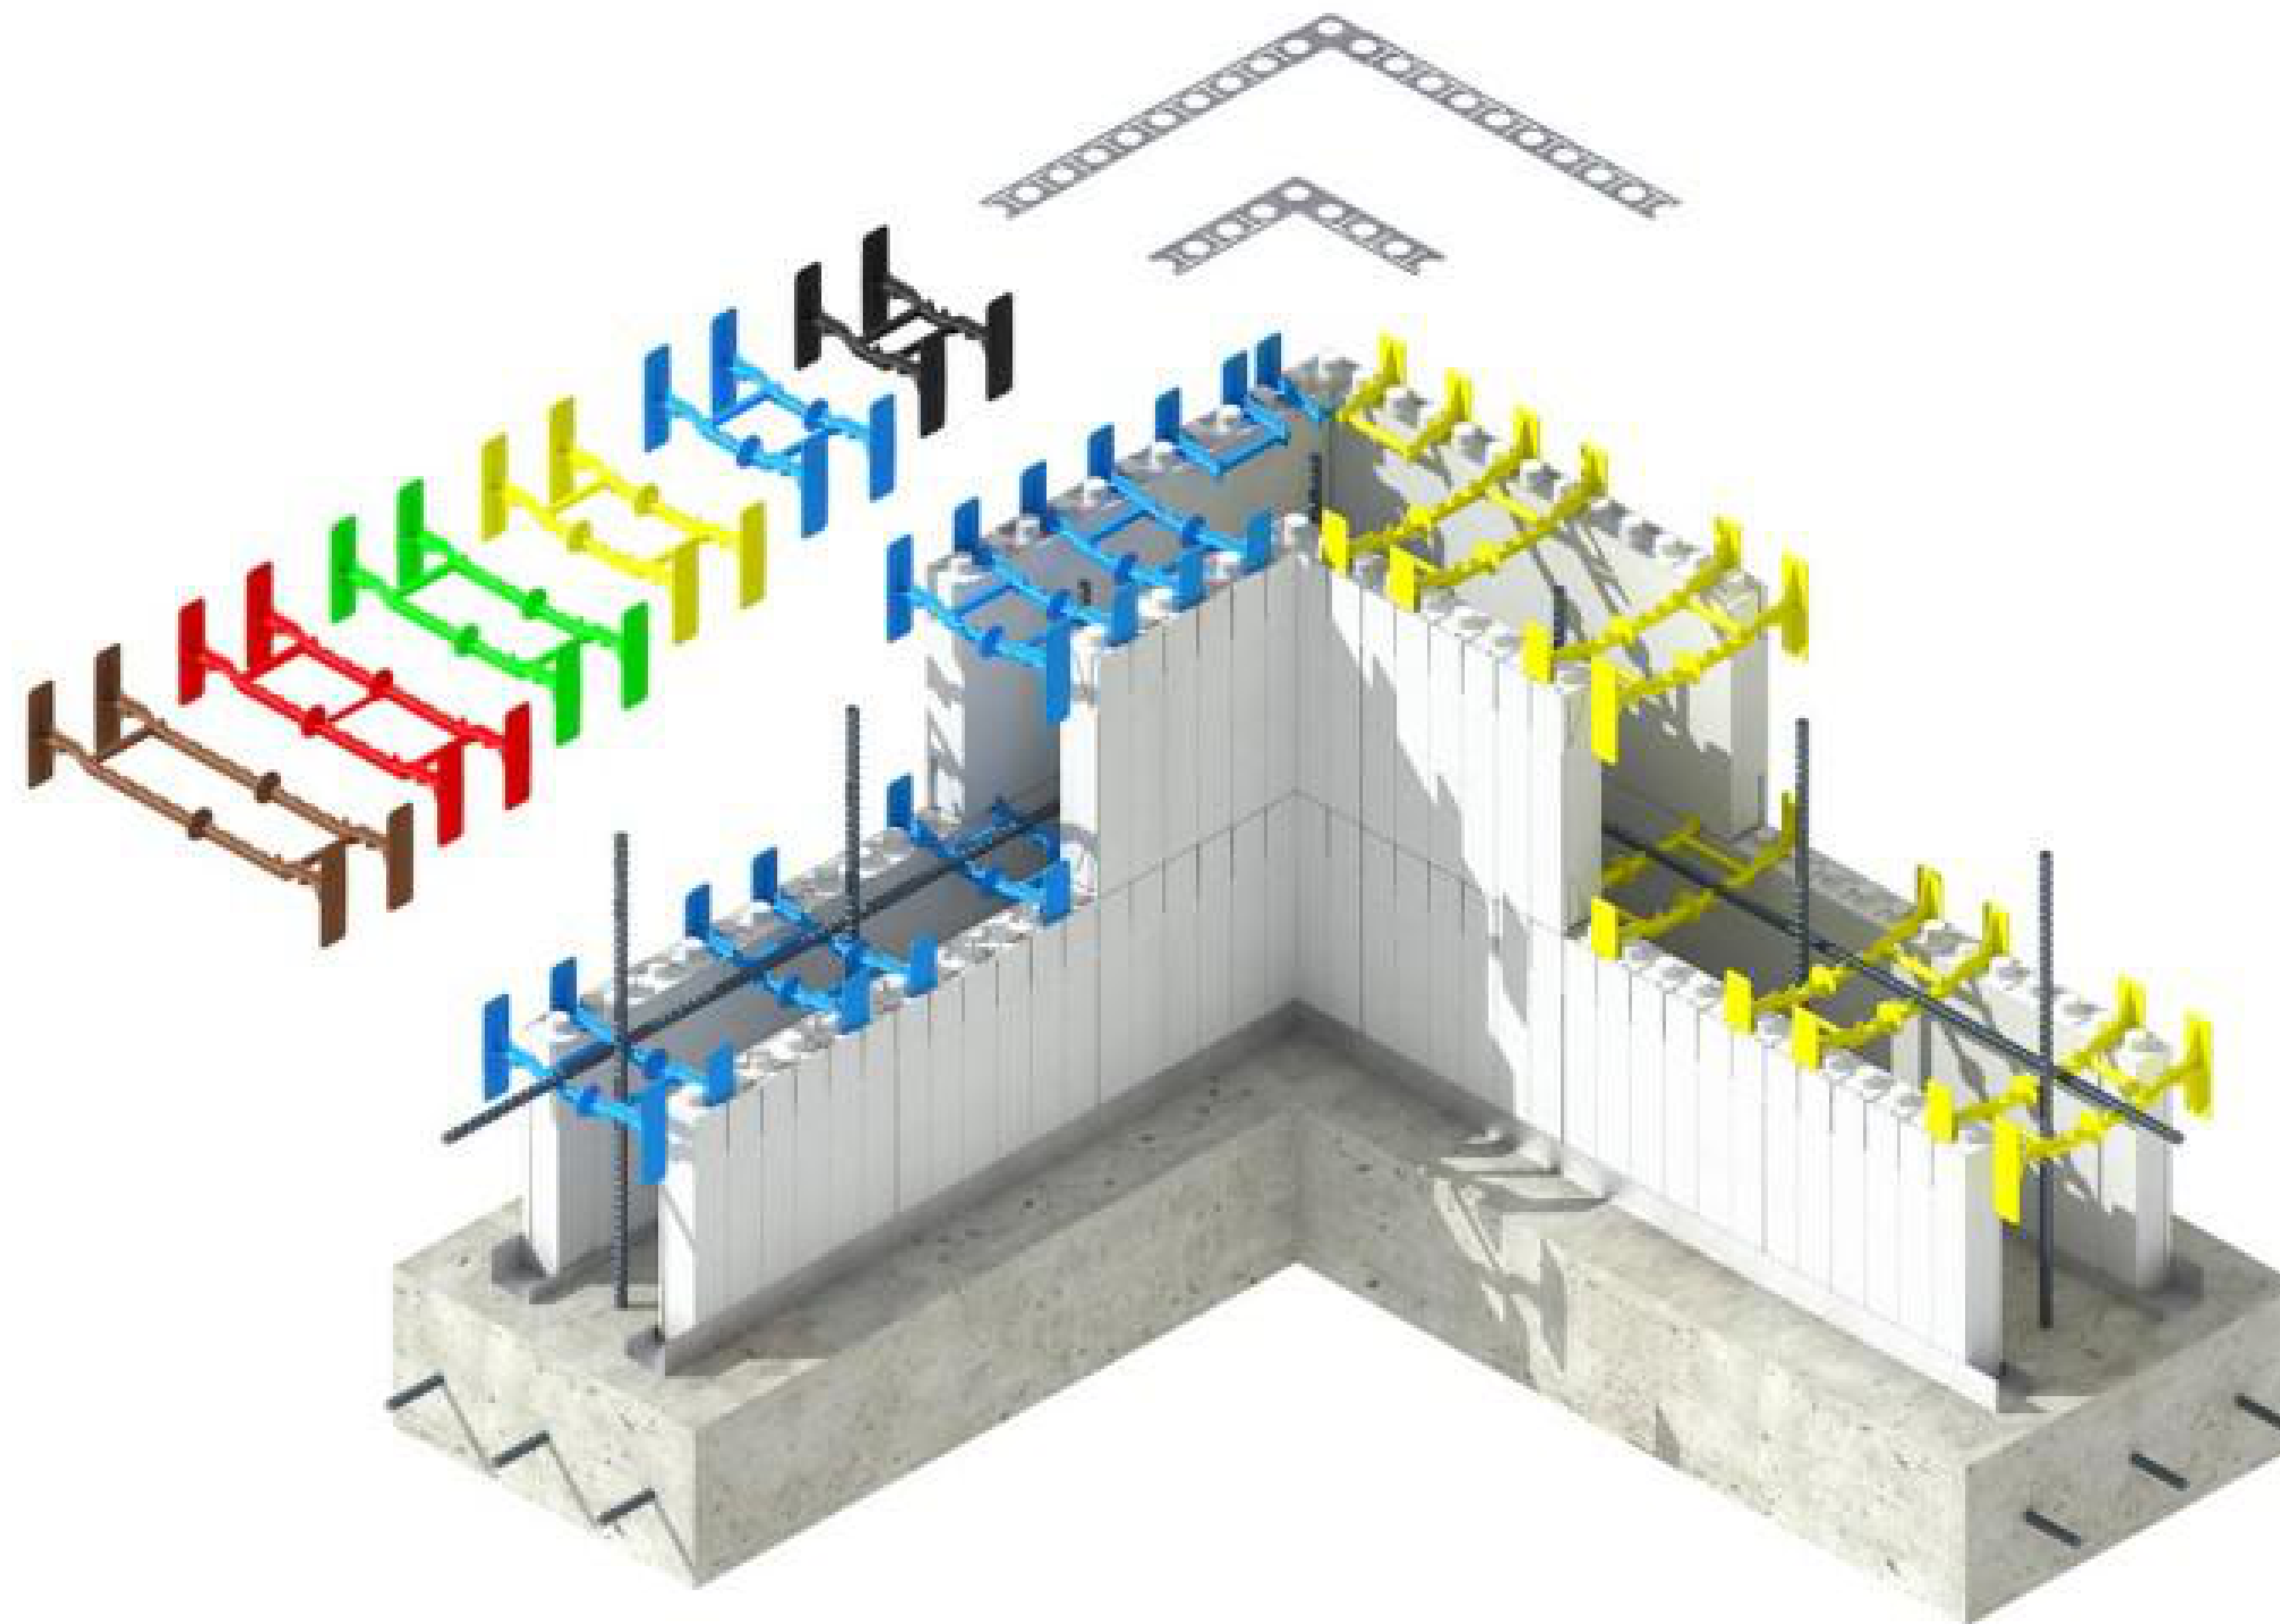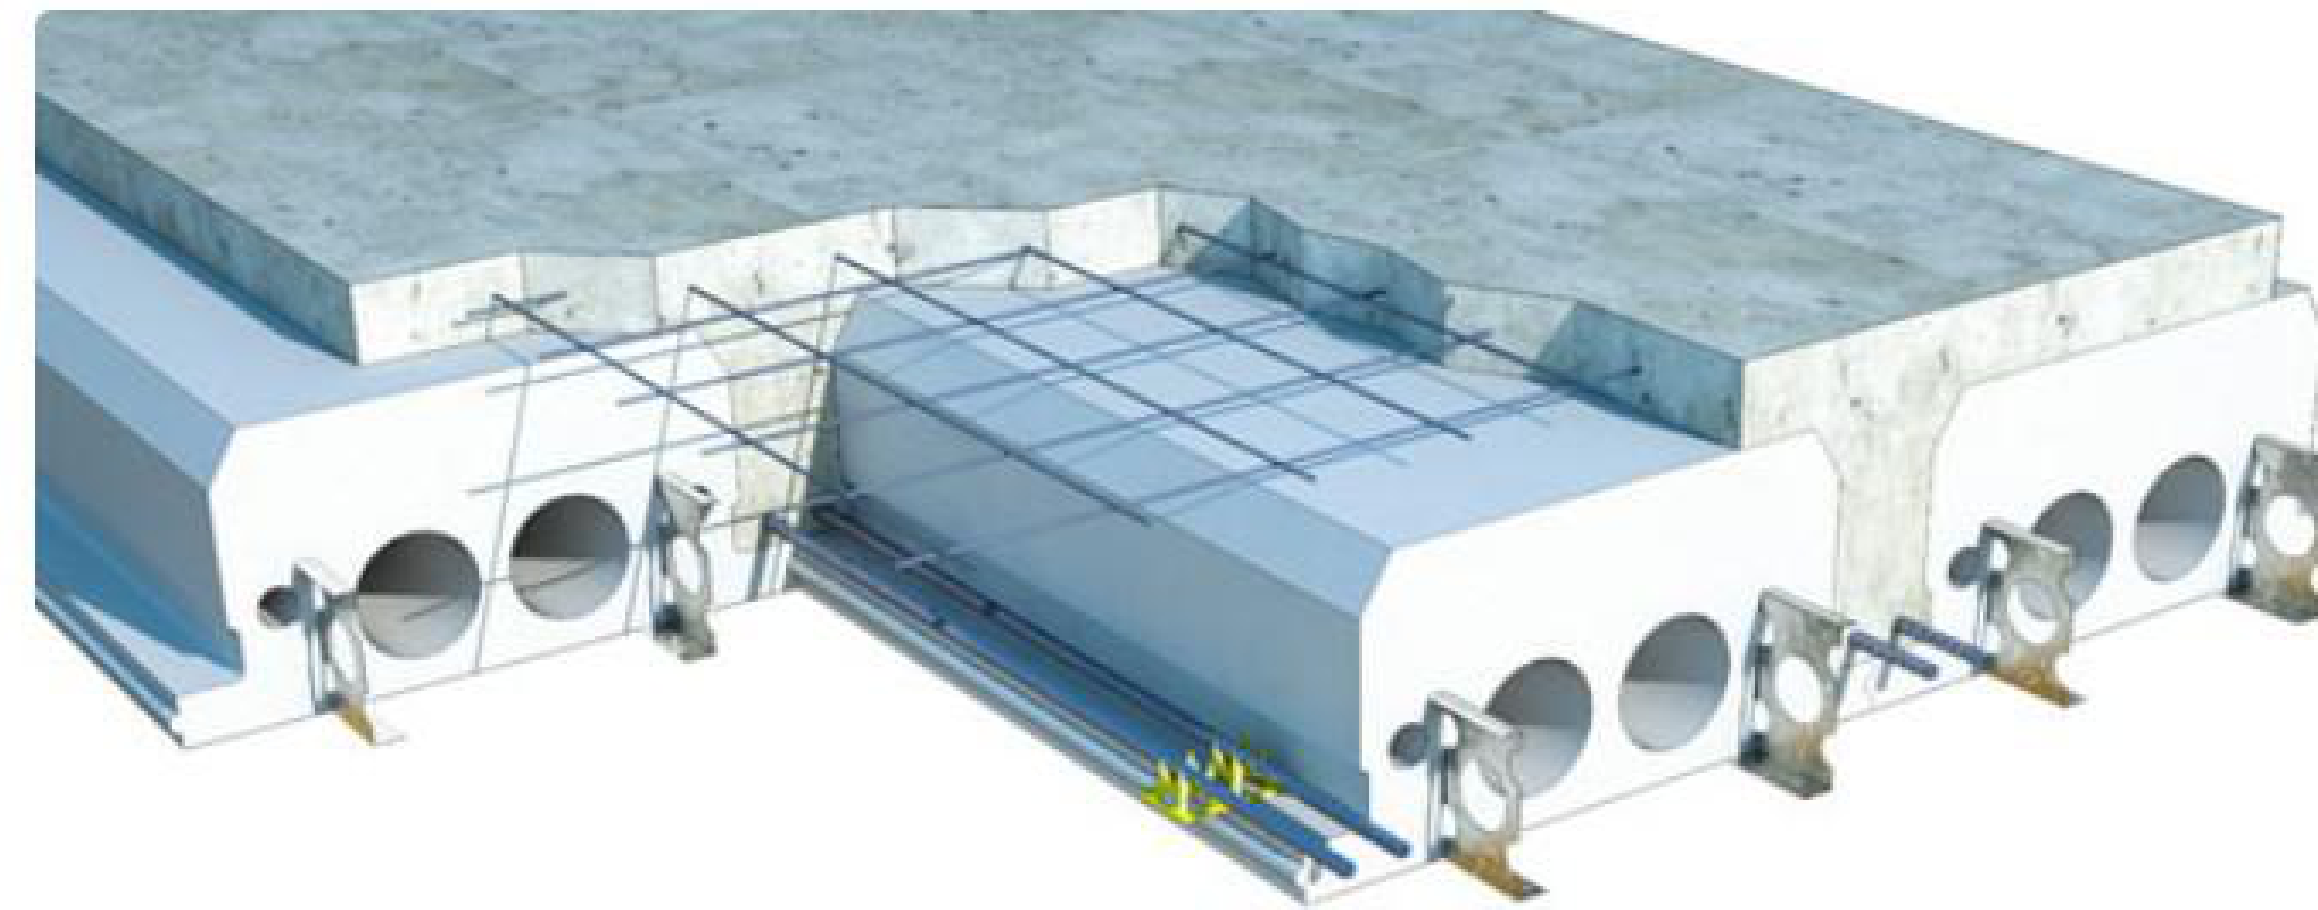

ARCHITECT
BOSCHULTE ARCHITECTURE, LLC
PO Box 303190
St. Thomas, VI 00803
41-42 Koppers Cade
St. Thomas, VI 00802
phone: (340) 777-2375
e-mail: info@boschulte.com
website: www.boschulte.com

RECONSTRUCTION OF
IQRA ACADEMY
1 ESTATE CANE, FREDERIKSTED
ST. CROIX, VIRGIN ISLANDS 00840

PROGRESS SET

No.	Description	Date

REVISIONS

No.	Description	Date

Project number 2023.018.00

Date 12/19/2025


Drawn by JTB

Checked by JTB

ICF PANELS TYPICAL
DETAILS

G-501

Scale: AS SHOWN

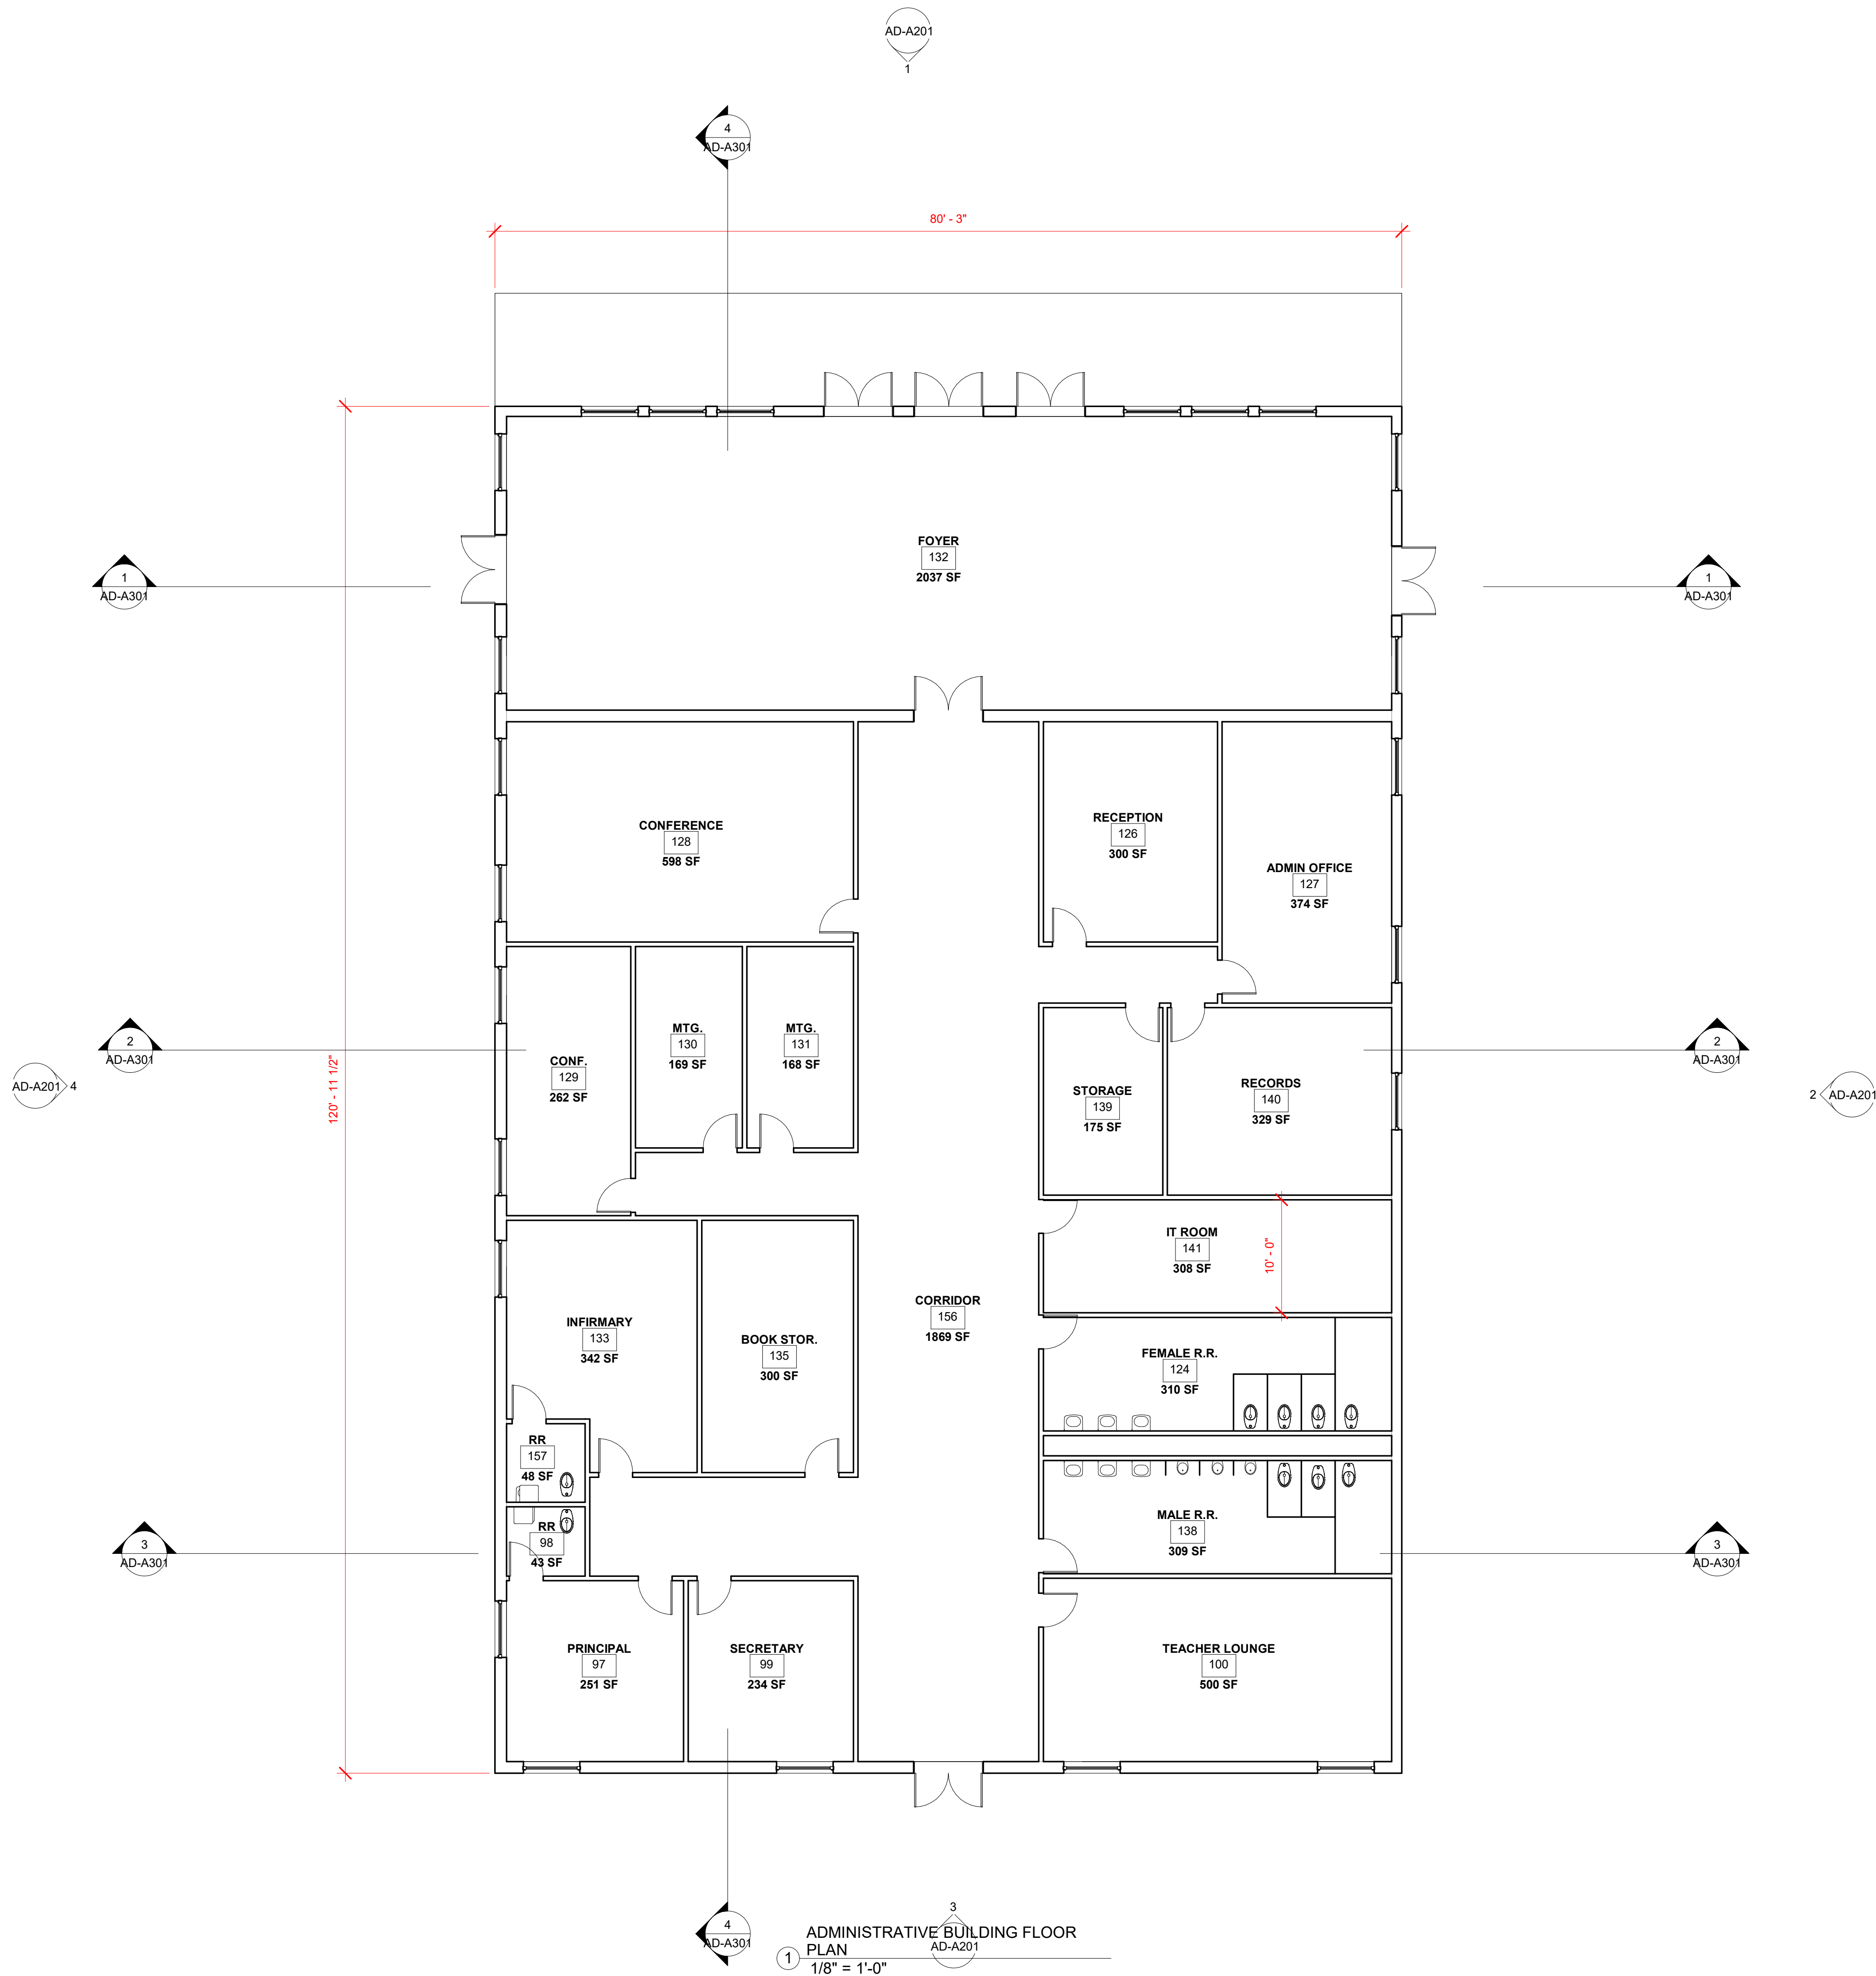

ADMINISTRATIVE BUILDING FLOOR PLAN
1/8" = 1'-0"

RECONSTRUCTION OF
IQRA ACADEMY
1 ESTATE CANE, FREDERIKSTED
ST. CROIX, VIRGIN ISLANDS 00840

PROGRESS SET

No.	Description	Date
1		

REVISIONS

No.	Description	Date

Project number 2023.018.00

Date 12/19/2025


Drawn by JTB

Checked by JTB

ADMINISTRATIVE BUILDING FLOOR PLAN

AD-A101

Scale: AS SHOWN

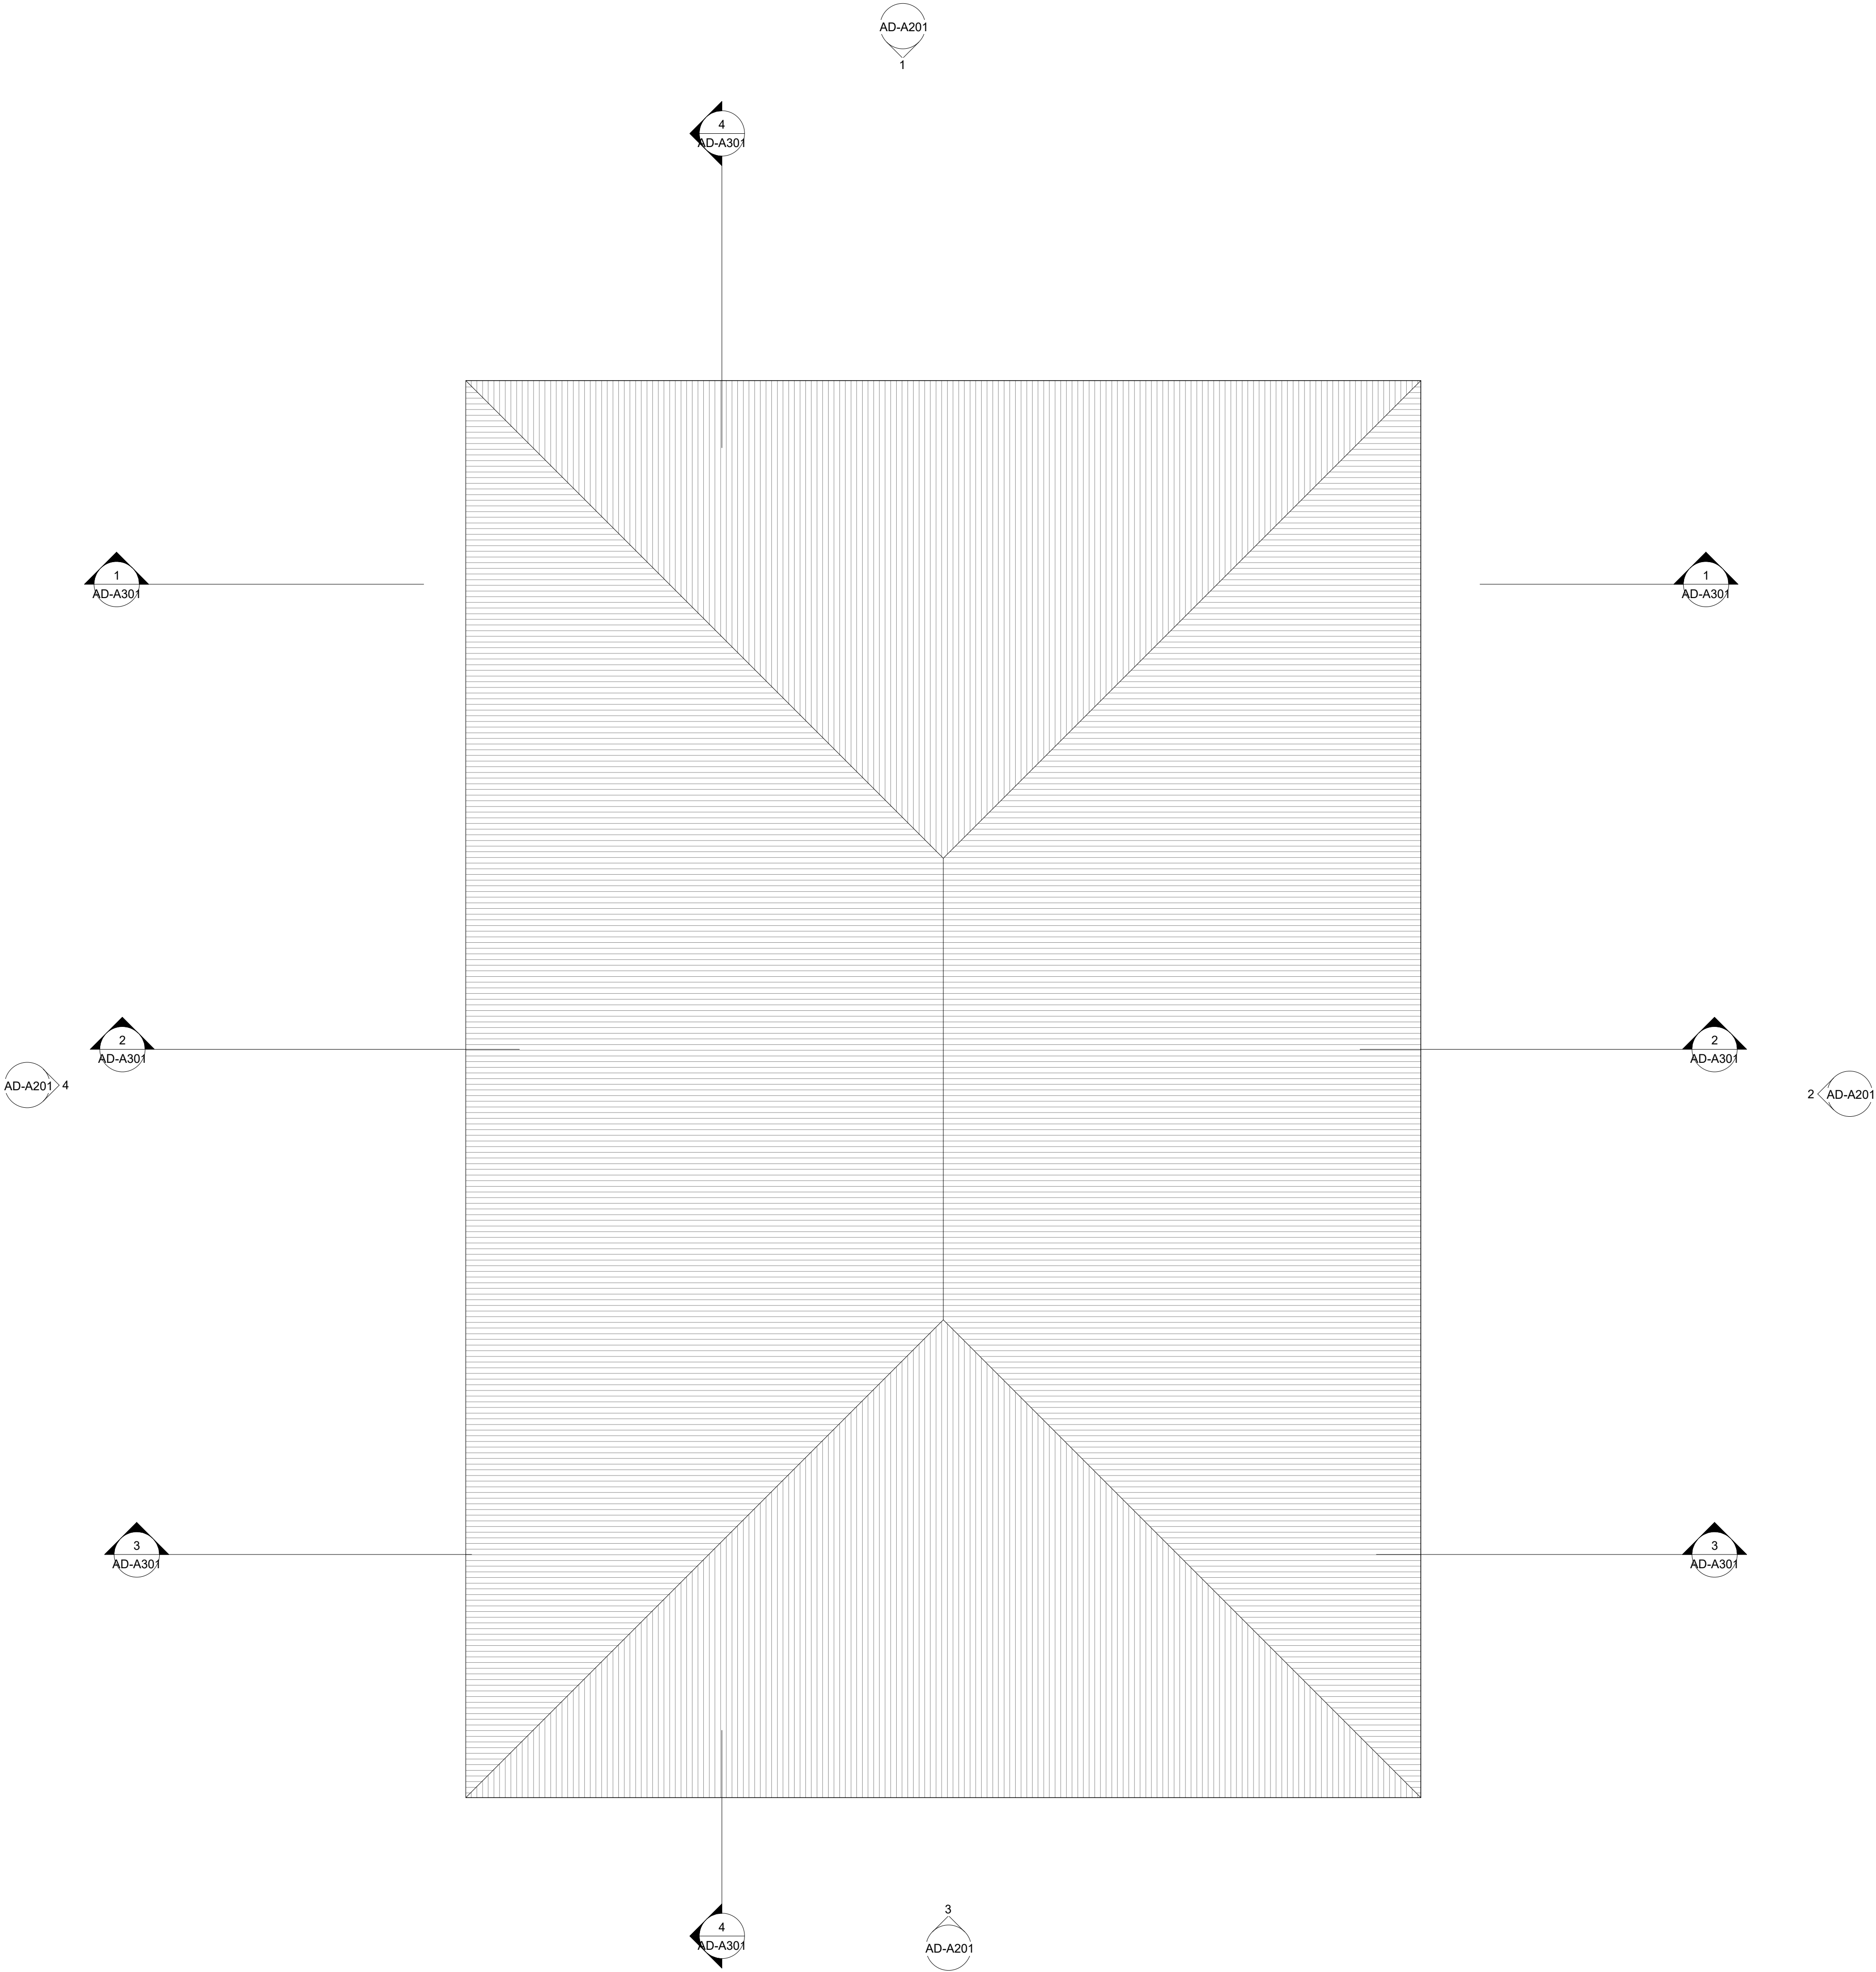

ADMINISTRATIVE BUILDING ROOF PLAN

1 1/8" = 1'-0"



ARCHITECT

BOSCHULTE ARCHITECTURE, LLC
PO Box 303190
St. Thomas, VI 00803
41-42 Koppers Cade
St. Thomas, VI 00802
phone: (340) 777-2375
e-mail: info@boschulte.com
website: www.boschulte.com

RECONSTRUCTION OF
IQRA ACADEMY

1 ESTATE CANE, FREDERIKSTED
ST. CROIX, VIRGIN ISLANDS 00840

PROGRESS SET		
No.	Description	Date
REVISIONS		
No.	Description	Date
Project number	2023.018.00	
Date	12/19/2025	
Drawn by	JTB	
Checked by	JTB	

ADMINISTRATIVE BUILDING
ROOF PLAN


AD-A102

Scale: AS SHOWN




Architectural elevation drawing of a building facade. The drawing shows a gabled roof with a dark horizontal band below it. The main facade is light gray and features five windows: four single windows and one central double door. The roof is labeled "ROOF 14' - 0"


Scale: AS SHOWN

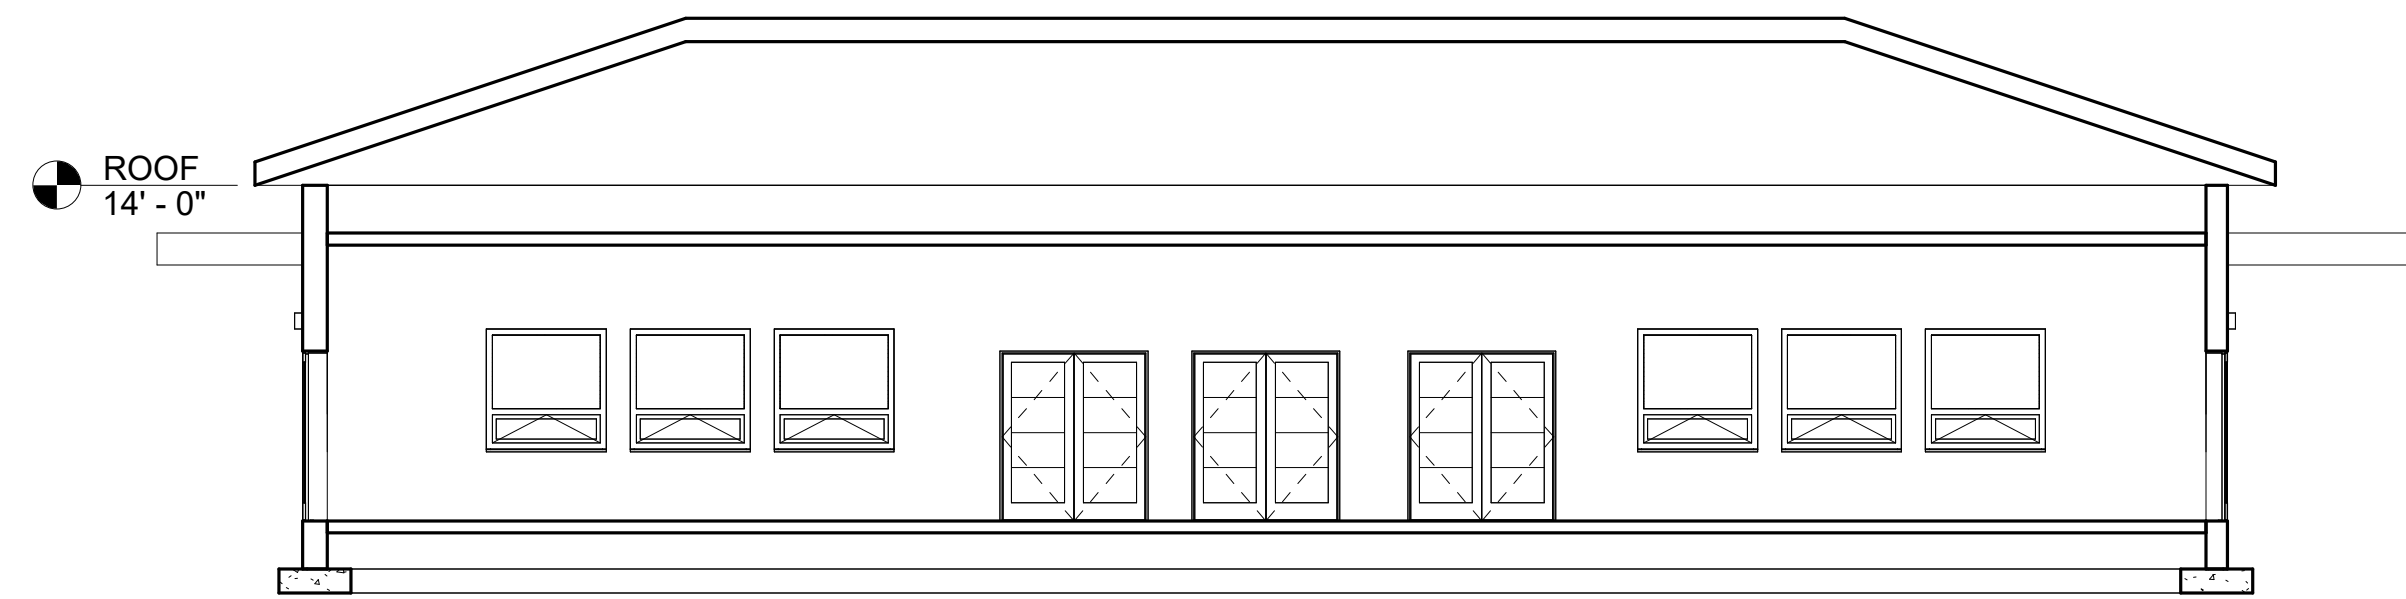


1 Section AD-1
1/8" = 1'-0"

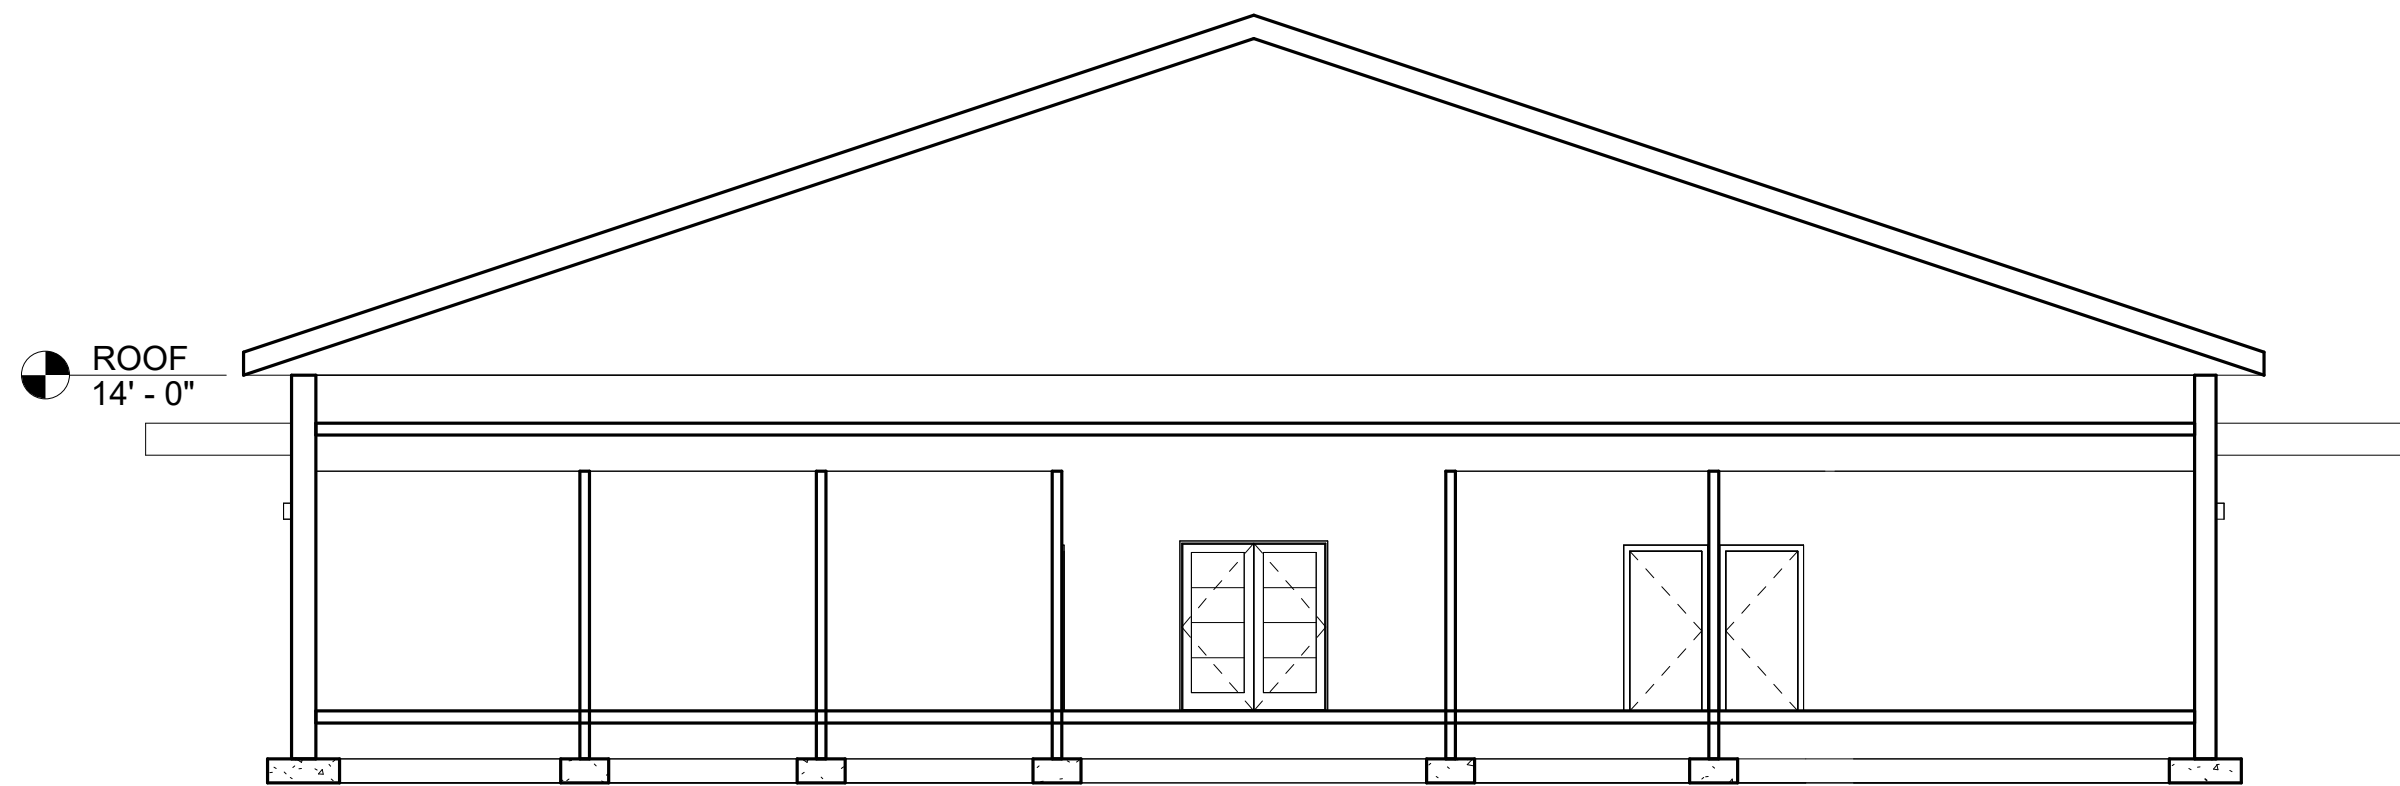

2 Section AD-2
1/8" = 1'-0"

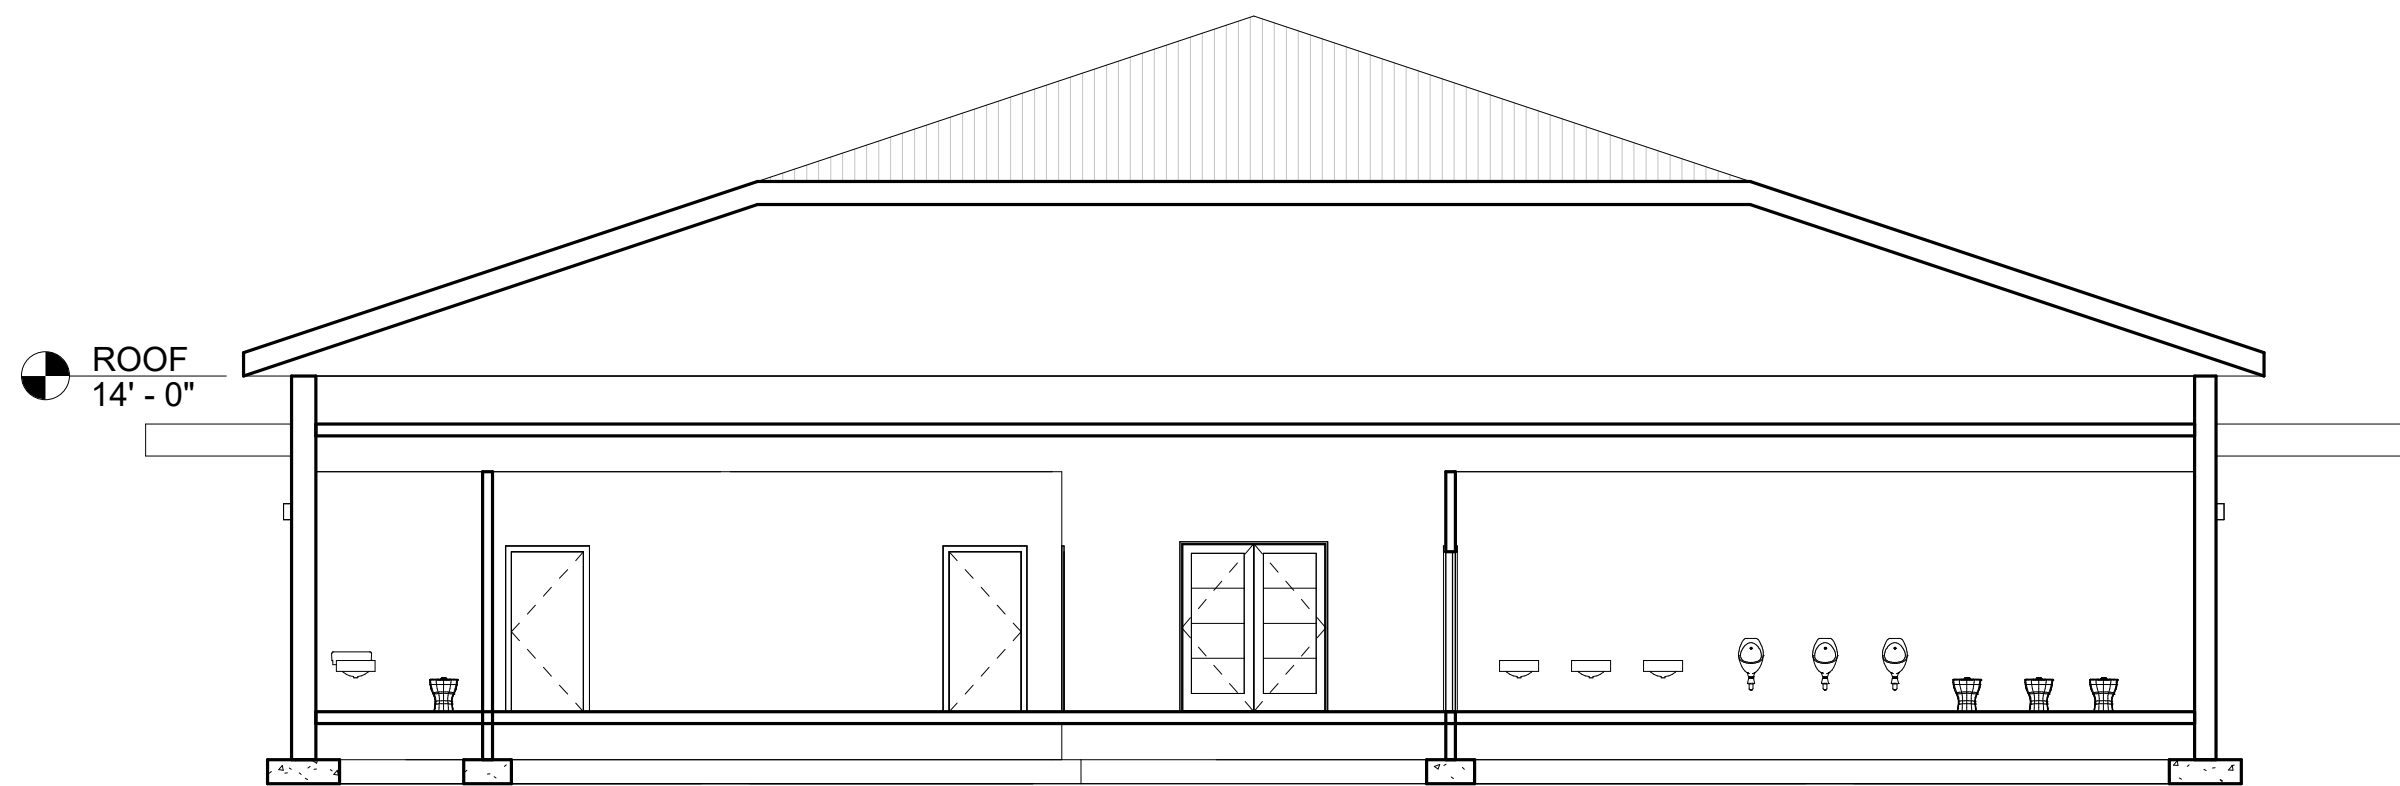

3 Section AD-3
1/8" = 1'-0"

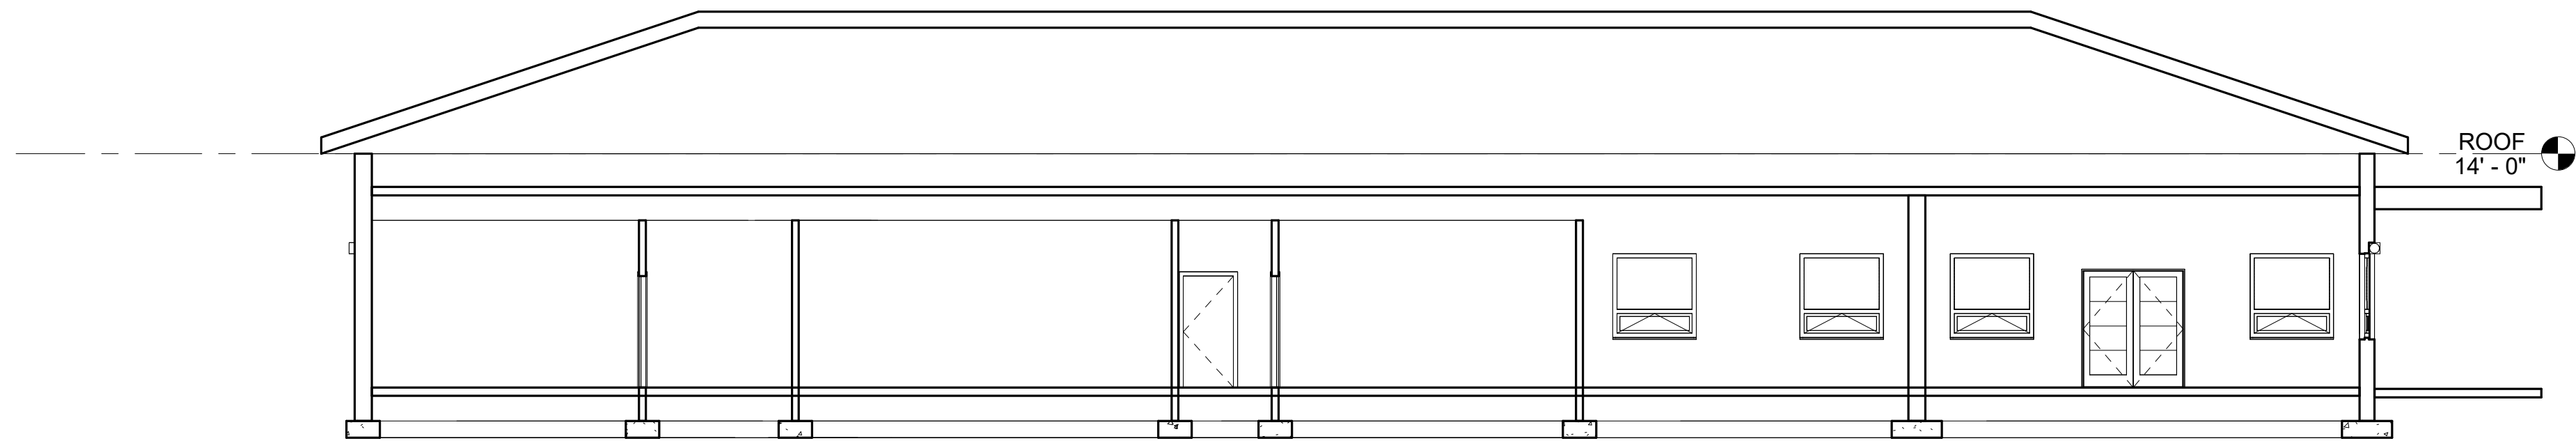

4 Section AD-4
1/8" = 1'-0"

ARCHITECT
BOSCHULTE ARCHITECTURE, LLC
PO Box 303190
St. Thomas, VI 00803
41-42 Koppers Cade
St. Thomas, VI 00802
phone: (340) 777-2375
e-mail: info@boschulte.com
website: www.boschulte.com

RECONSTRUCTION OF
IQRA ACADEMY
1 ESTATE CANE, FREDERIKSTED
ST. CROIX, VIRGIN ISLANDS 00840

PROGRESS SET

No.	Description	Date

REVISIONS

No.	Description	Date

Project number	2023.018.00
Date	12/19/2025
Drawn by	JTB
Checked by	JTB

ADMINITRATIVE BUILDING
SECTIONS

AD-A301

Scale:

AS SHOWN




No.	Description	Date

REVISIONS


No.	Description	Date
Project number	2023.018.00	
Date	12/19/2025	
Drawn by	JTB	
Checked by	JTB	

AD-S101


Scale: AS SHOWN

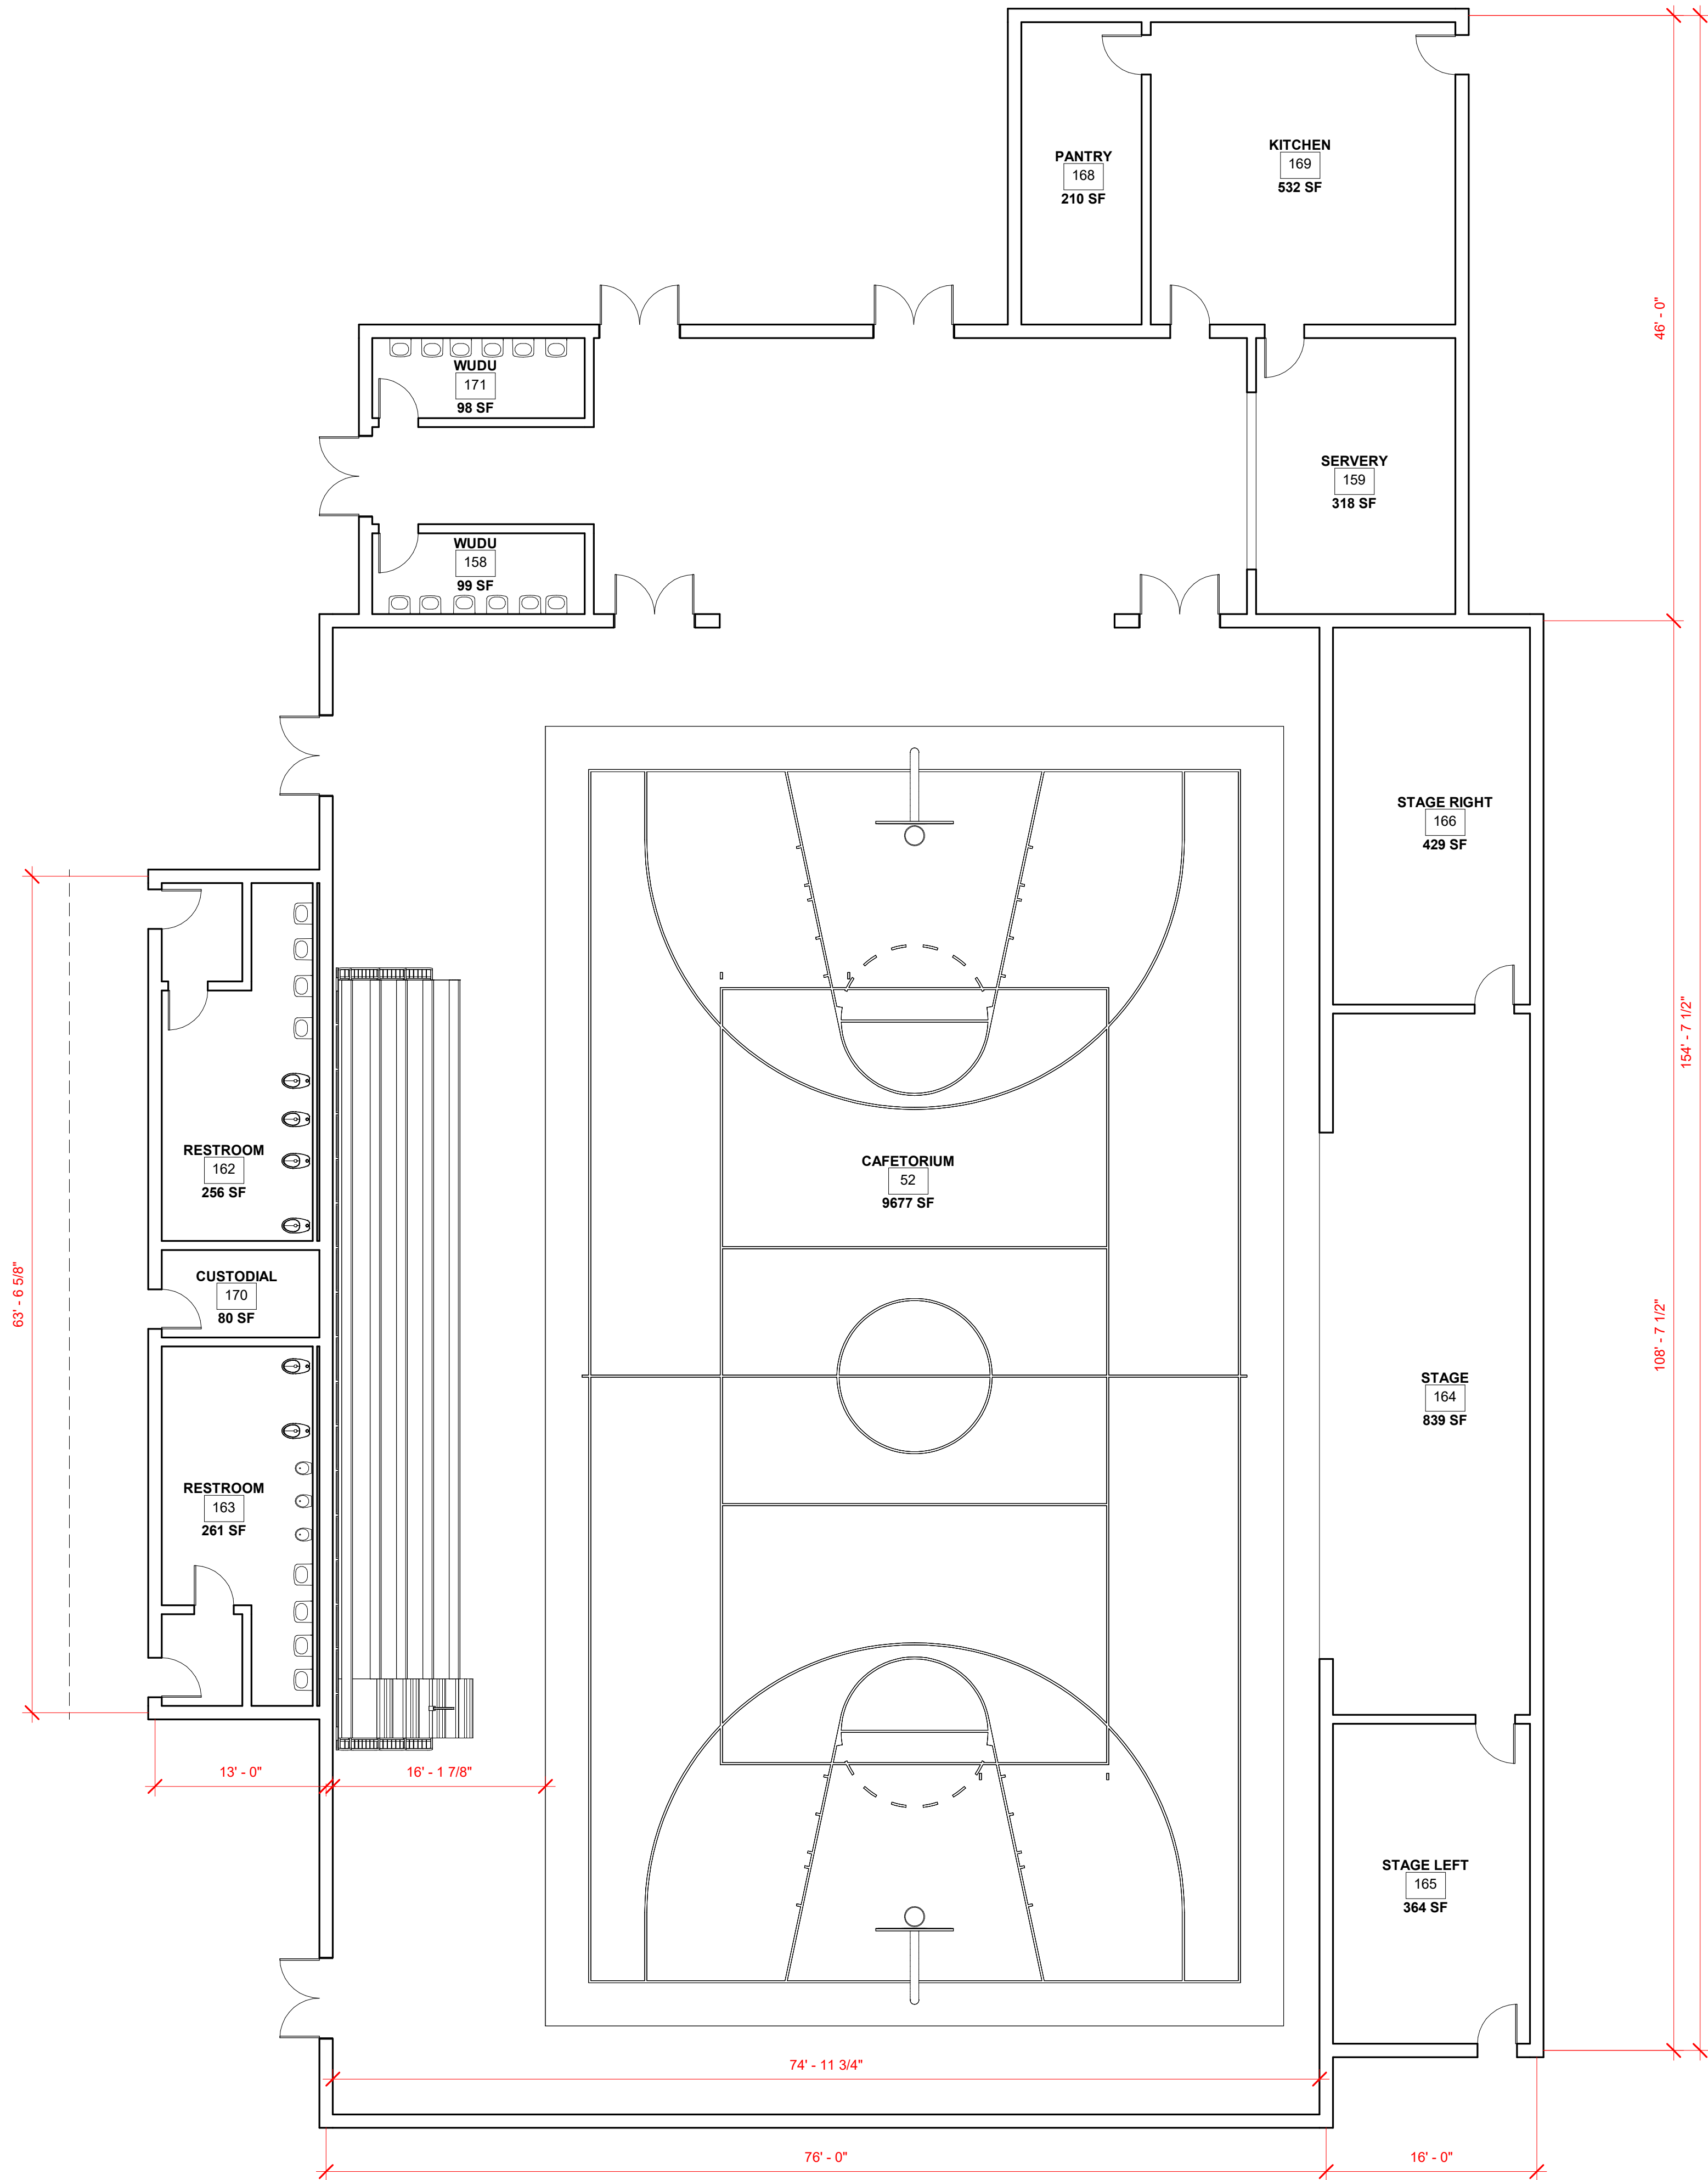

1 CAFETORIUM FLOOR PLAN
1/8" = 1'-0"

 


PROGRESS SET		
No.	Description	Date
REVISIONS		
No.	Description	Date
Project number	2023.018.00	
Date	12/19/2025	
Drawn by	JTB	
Checked by	JTB	

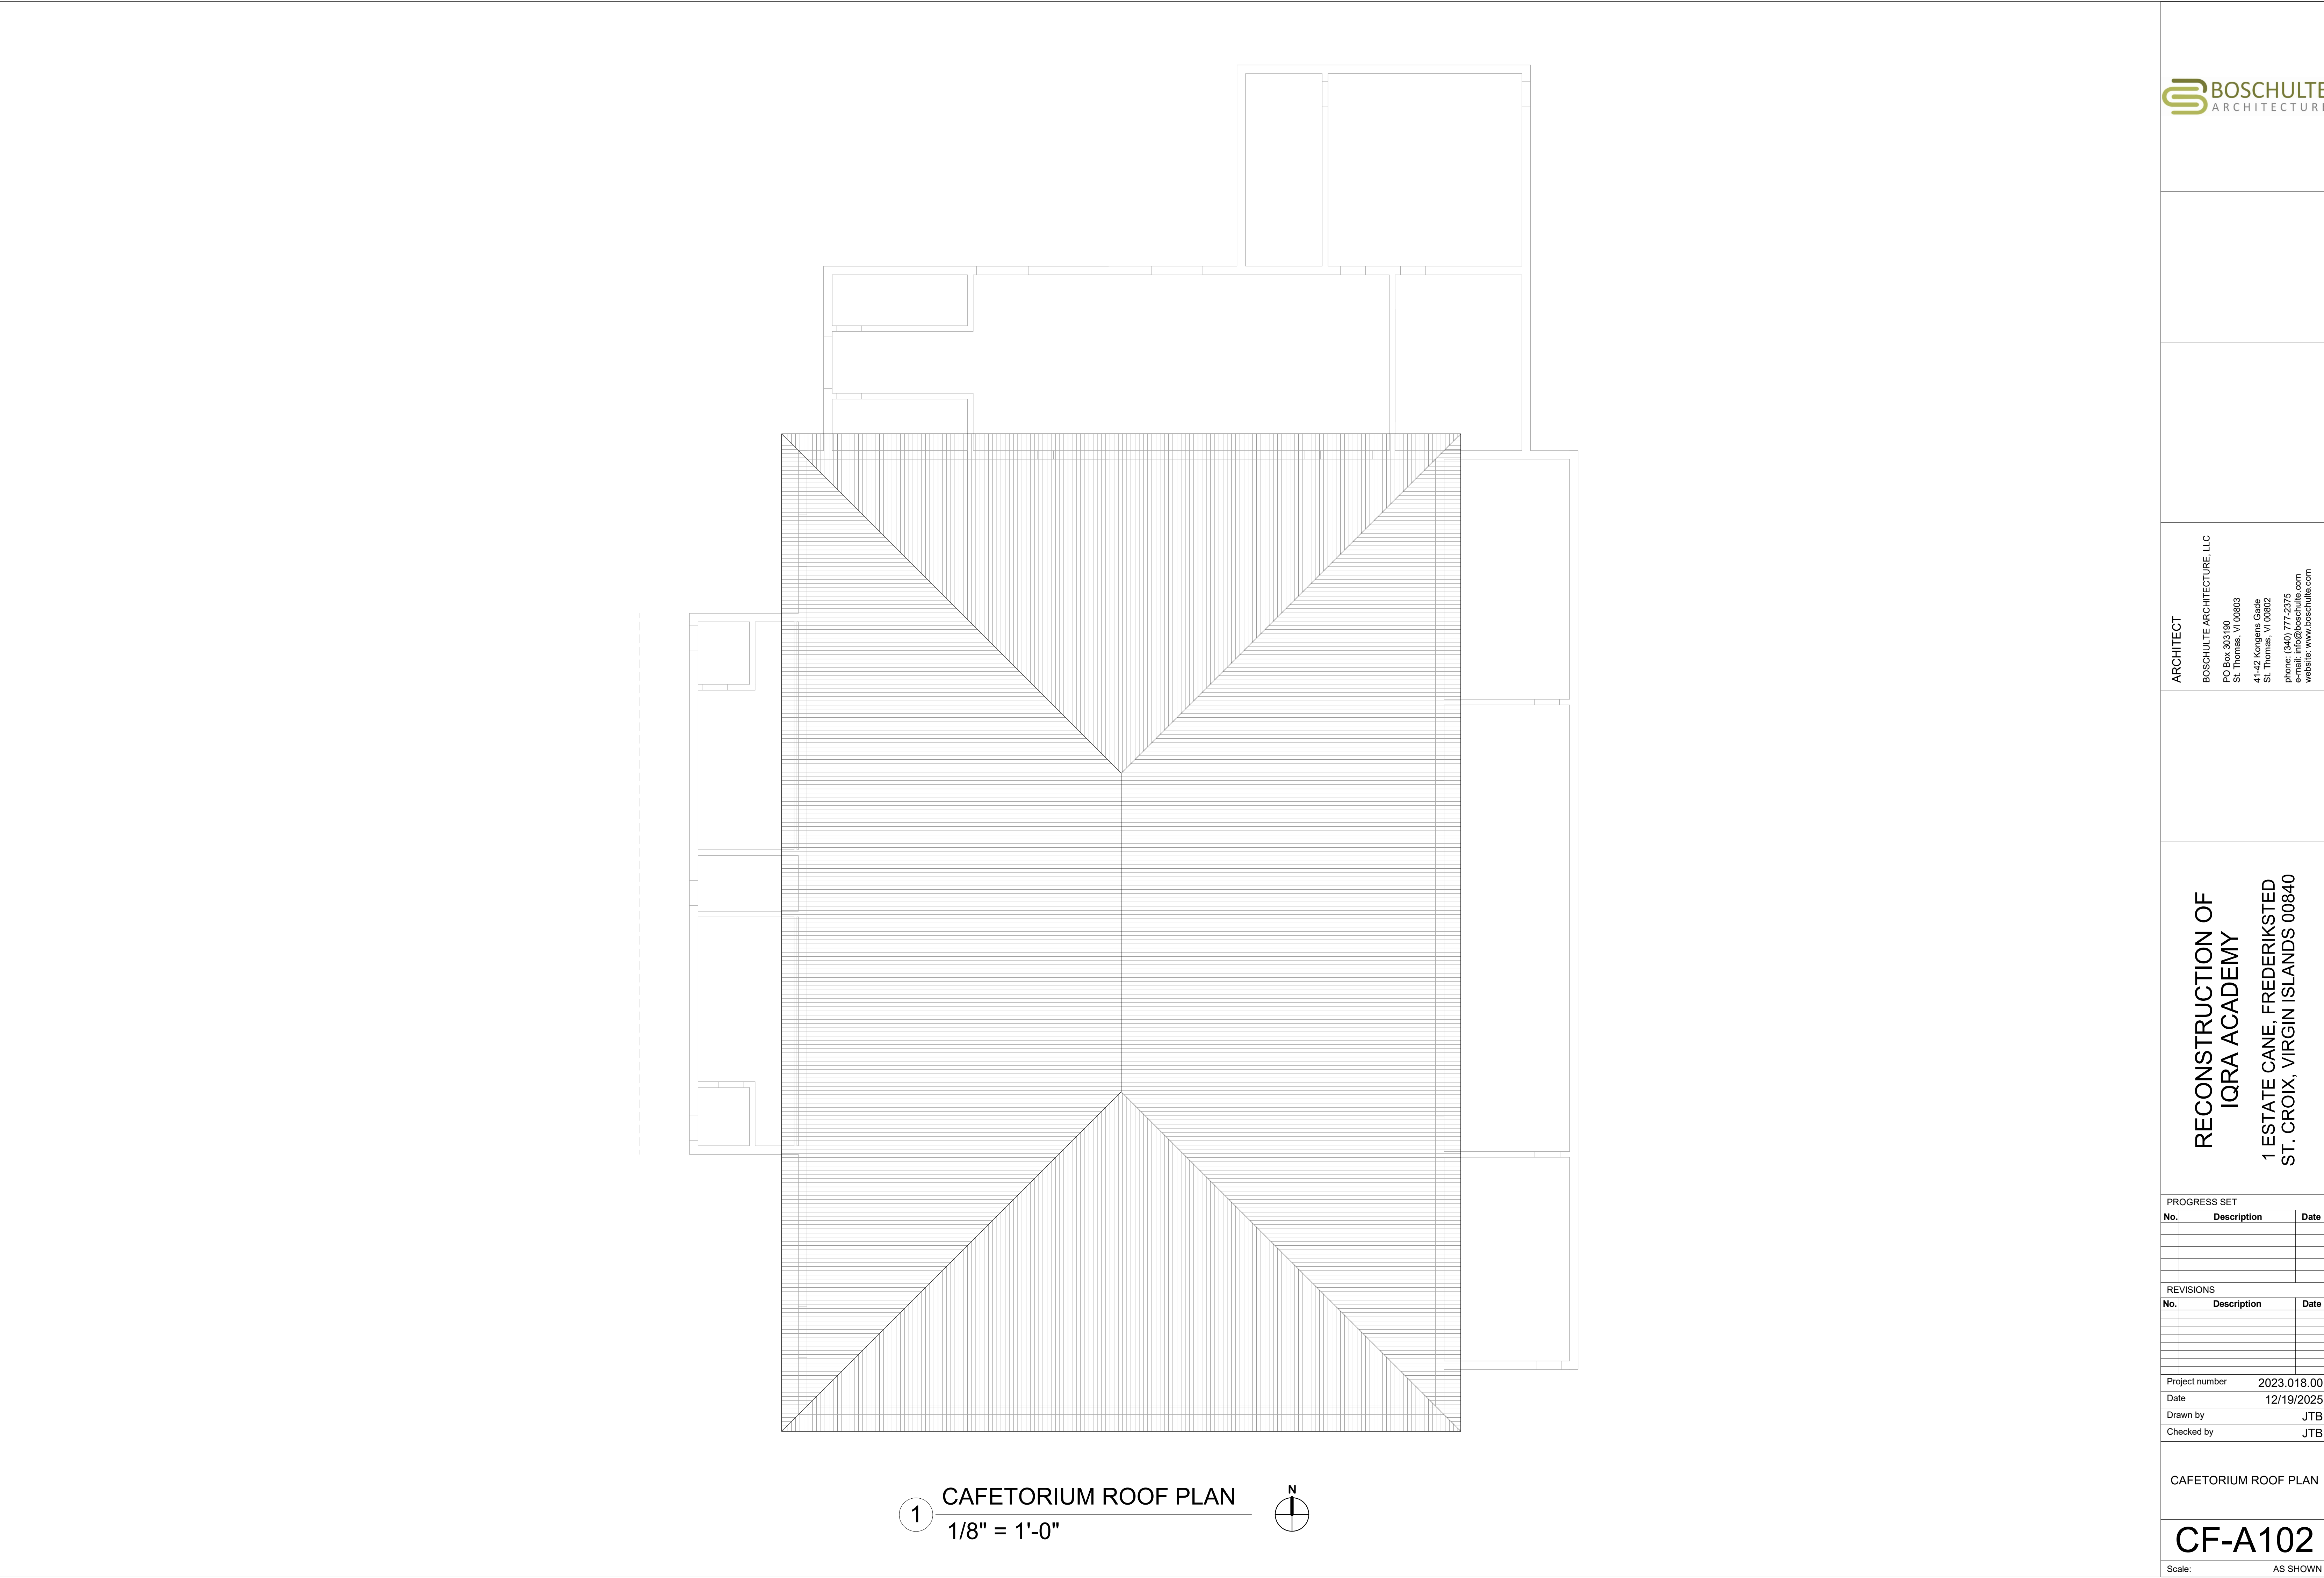


1 CAFETORIUM ROOF PLAN
1/8" = 1'-0"

PROGRESS SET		
No.	Description	Date
REVISIONS		
No.	Description	Date
Project number	2023.018.00	
Date	12/19/2025	
Drawn by	JTB	
Checked by	JTB	

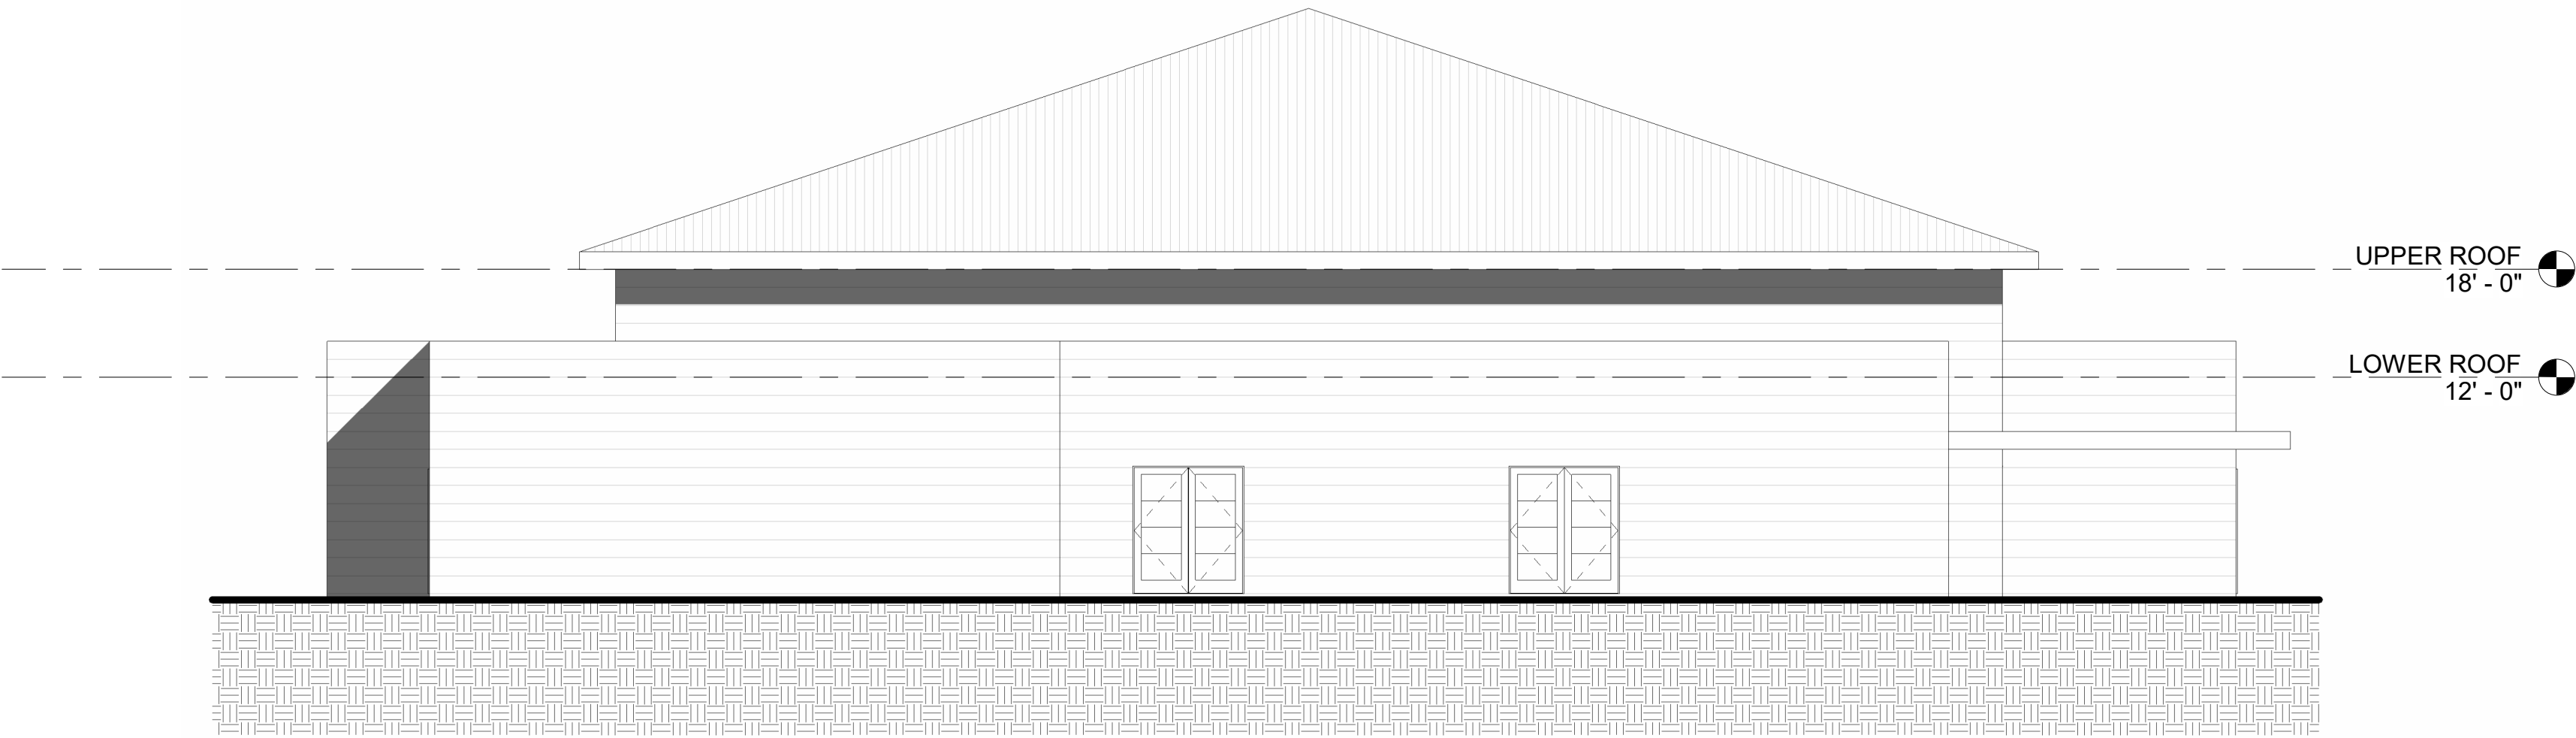

1 CAFETORIUM ELEVATION 1
1/8" = 1'-0"

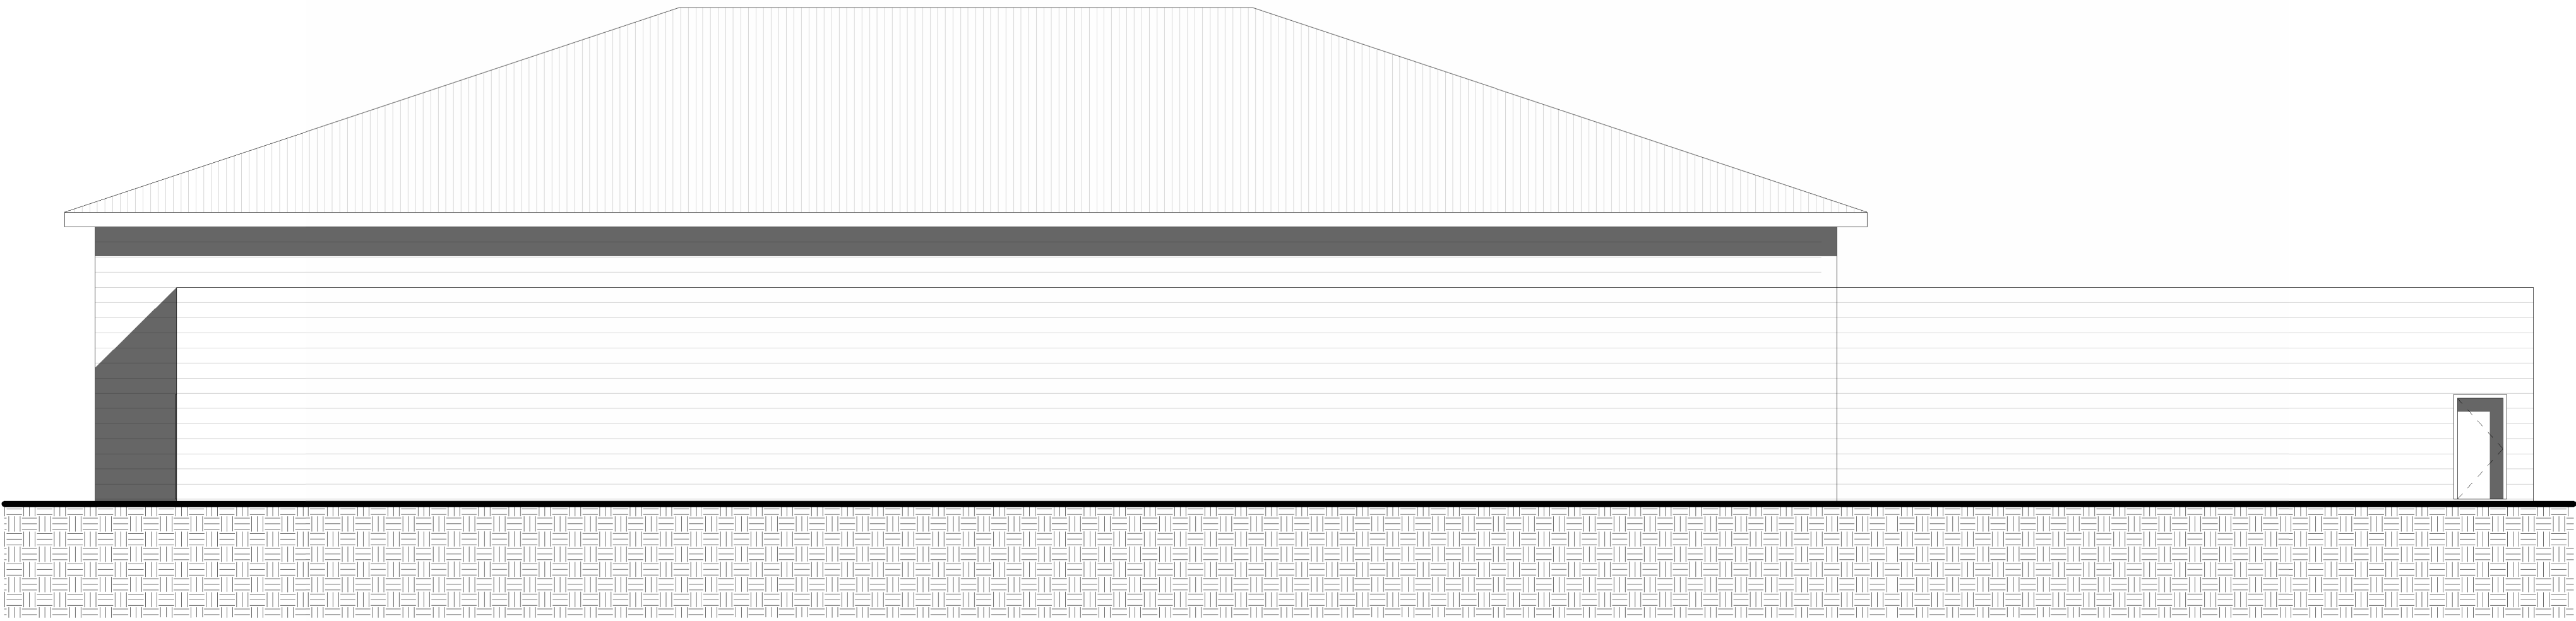

2 CAFETORIUM ELEVATION 2
1/8" = 1'-0"

ARCHITECT
BOSCHULTE ARCHITECTURE, LLC
PO Box 303190
St. Thomas, VI 00803
41-42 Koppers Cade
St. Thomas, VI 00802
phone: (340) 777-2375
e-mail: info@boschulte.com
website: www.boschulte.com


RECONSTRUCTION OF
IQRA ACADEMY
1 ESTATE CANE, FREDERIKSTED
ST. CROIX, VIRGIN ISLANDS 00840

PROGRESS SET		
No.	Description	Date
REVISIONS		
No.	Description	Date
Project number	2023.018.00	
Date	12/19/2025	
Drawn by	JTB	
Checked by	JTB	


CAFETORIUM ELEVATIONS

CF-A201

Scale: AS SHOWN

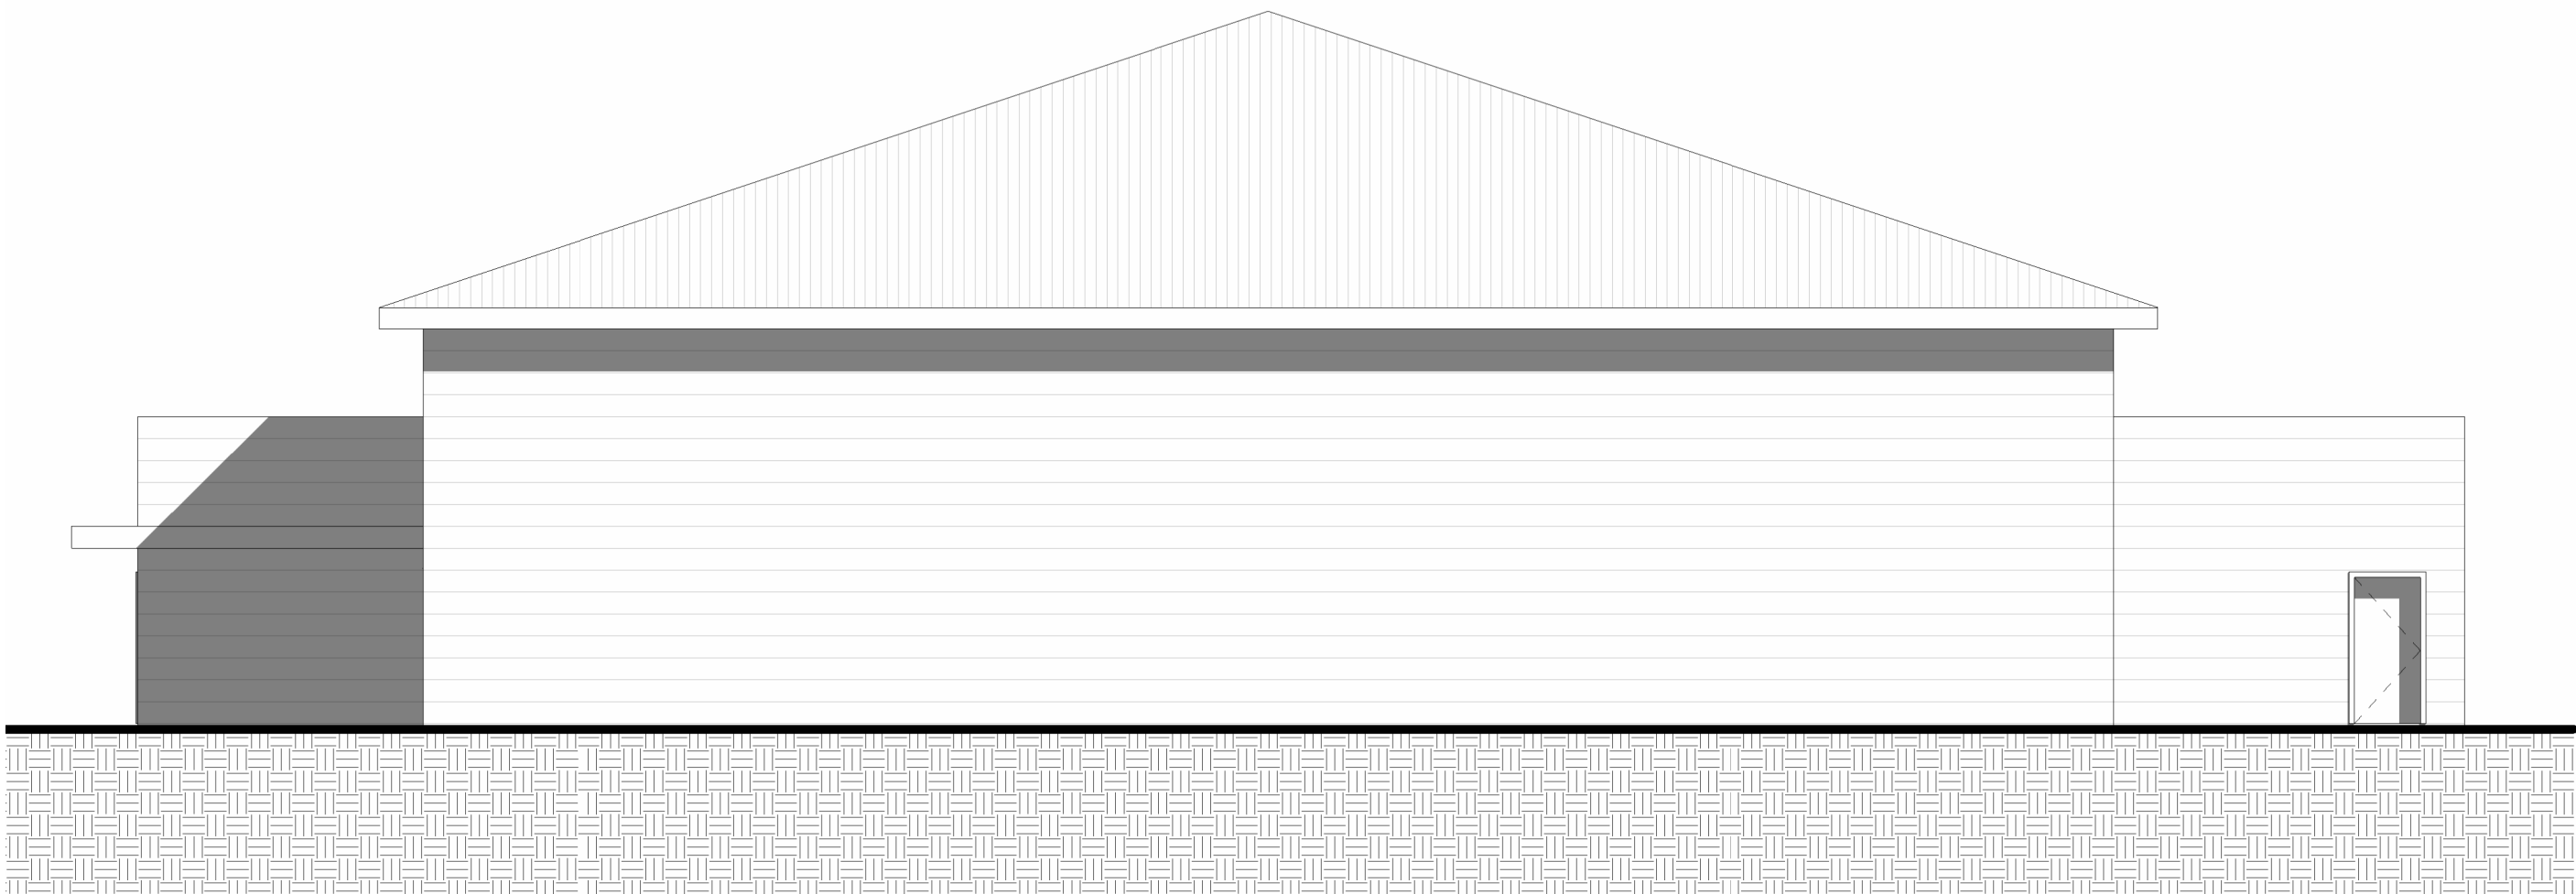

1 CAFETORIUM ELEVATION 3
1/8" = 1'-0"

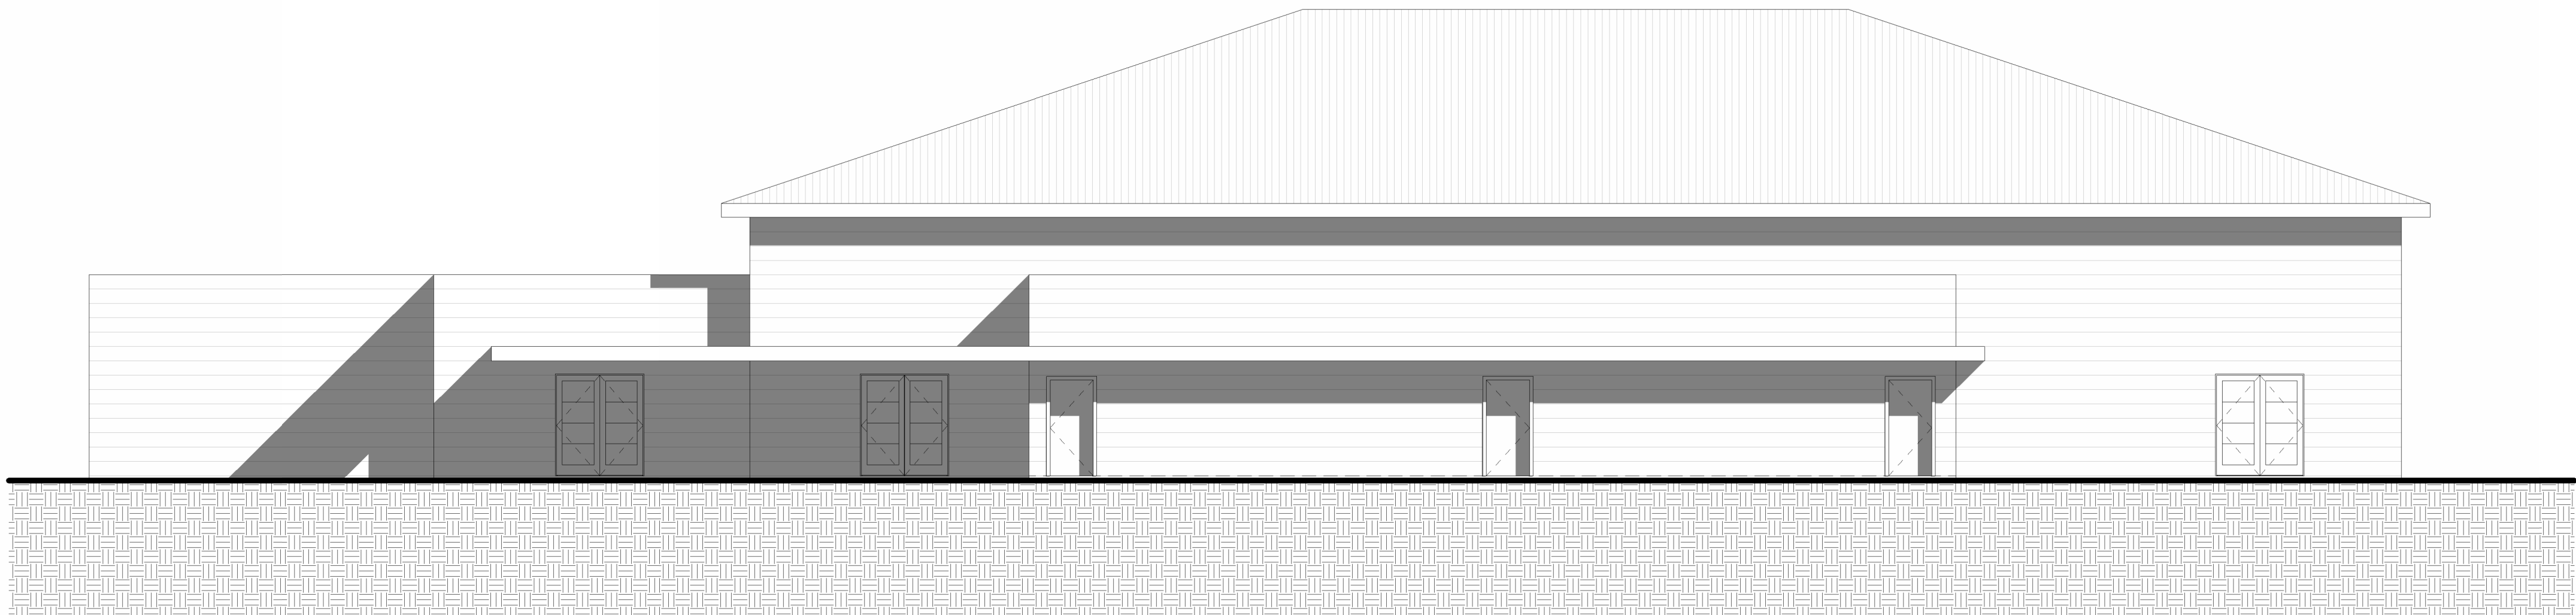

2 CAFETORIUM ELEVATION 4
1/8" = 1'-0"

PROGRESS SET

No.	Description	Date

REVISIONS

No.	Description	Date

Project number	2023.018.00
Date	12/19/2025
Drawn by	JTB
Checked by	JTB


CAFETORIUM ELEVATIONS

CF-A202

Scale: AS SHOWN



1 CAFETORIUM SECTION 1
1/8" = 1'-0"

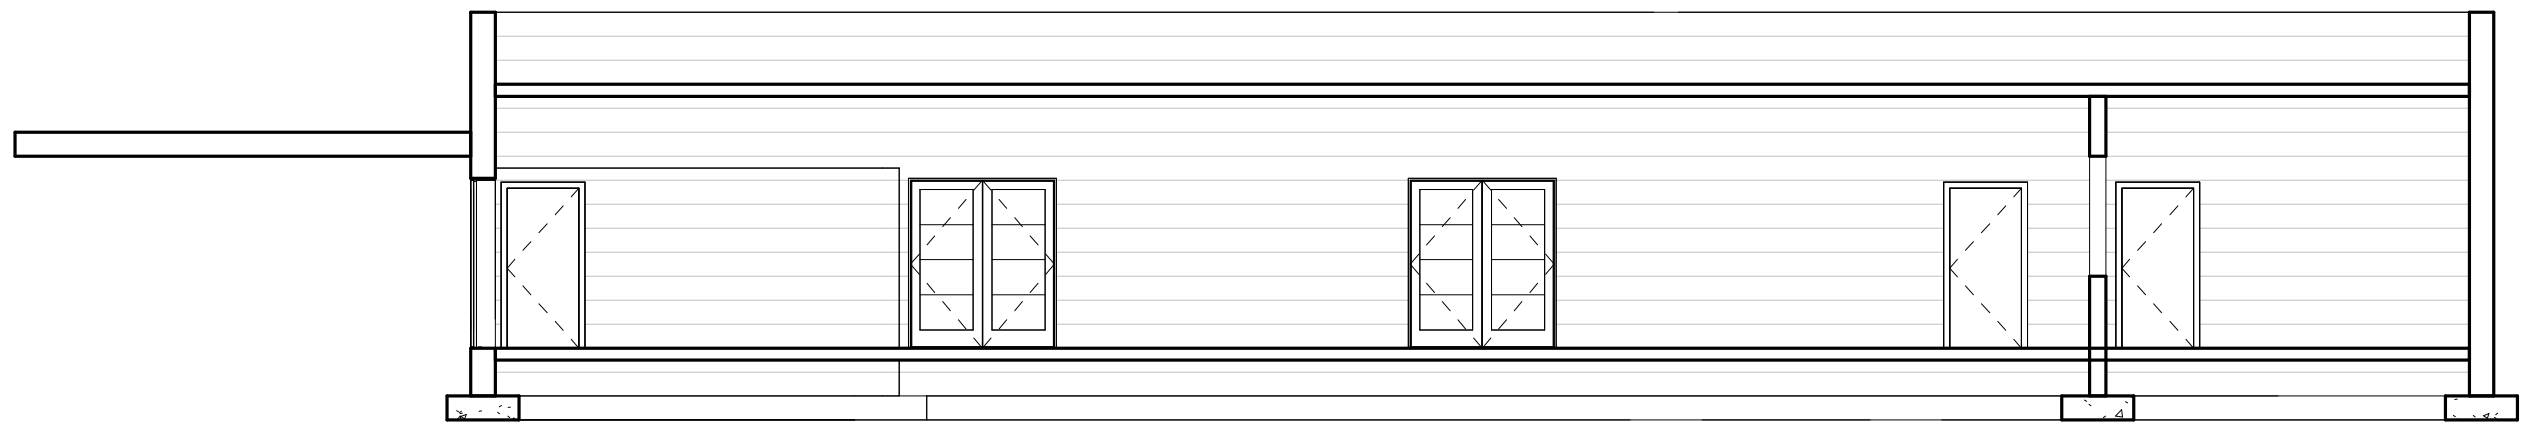

2 CAFETORIUM SECTION 2
1/8" = 1'-0"

PROGRESS SET

No.	Description	Date

REVISIONS


No.	Description	Date

Project number	2023.018.00
Date	12/19/2025
Drawn by	JTB
Checked by	JTB


CAFETORIUM SECTIONS

CF-A301

Scale: AS SHOWN

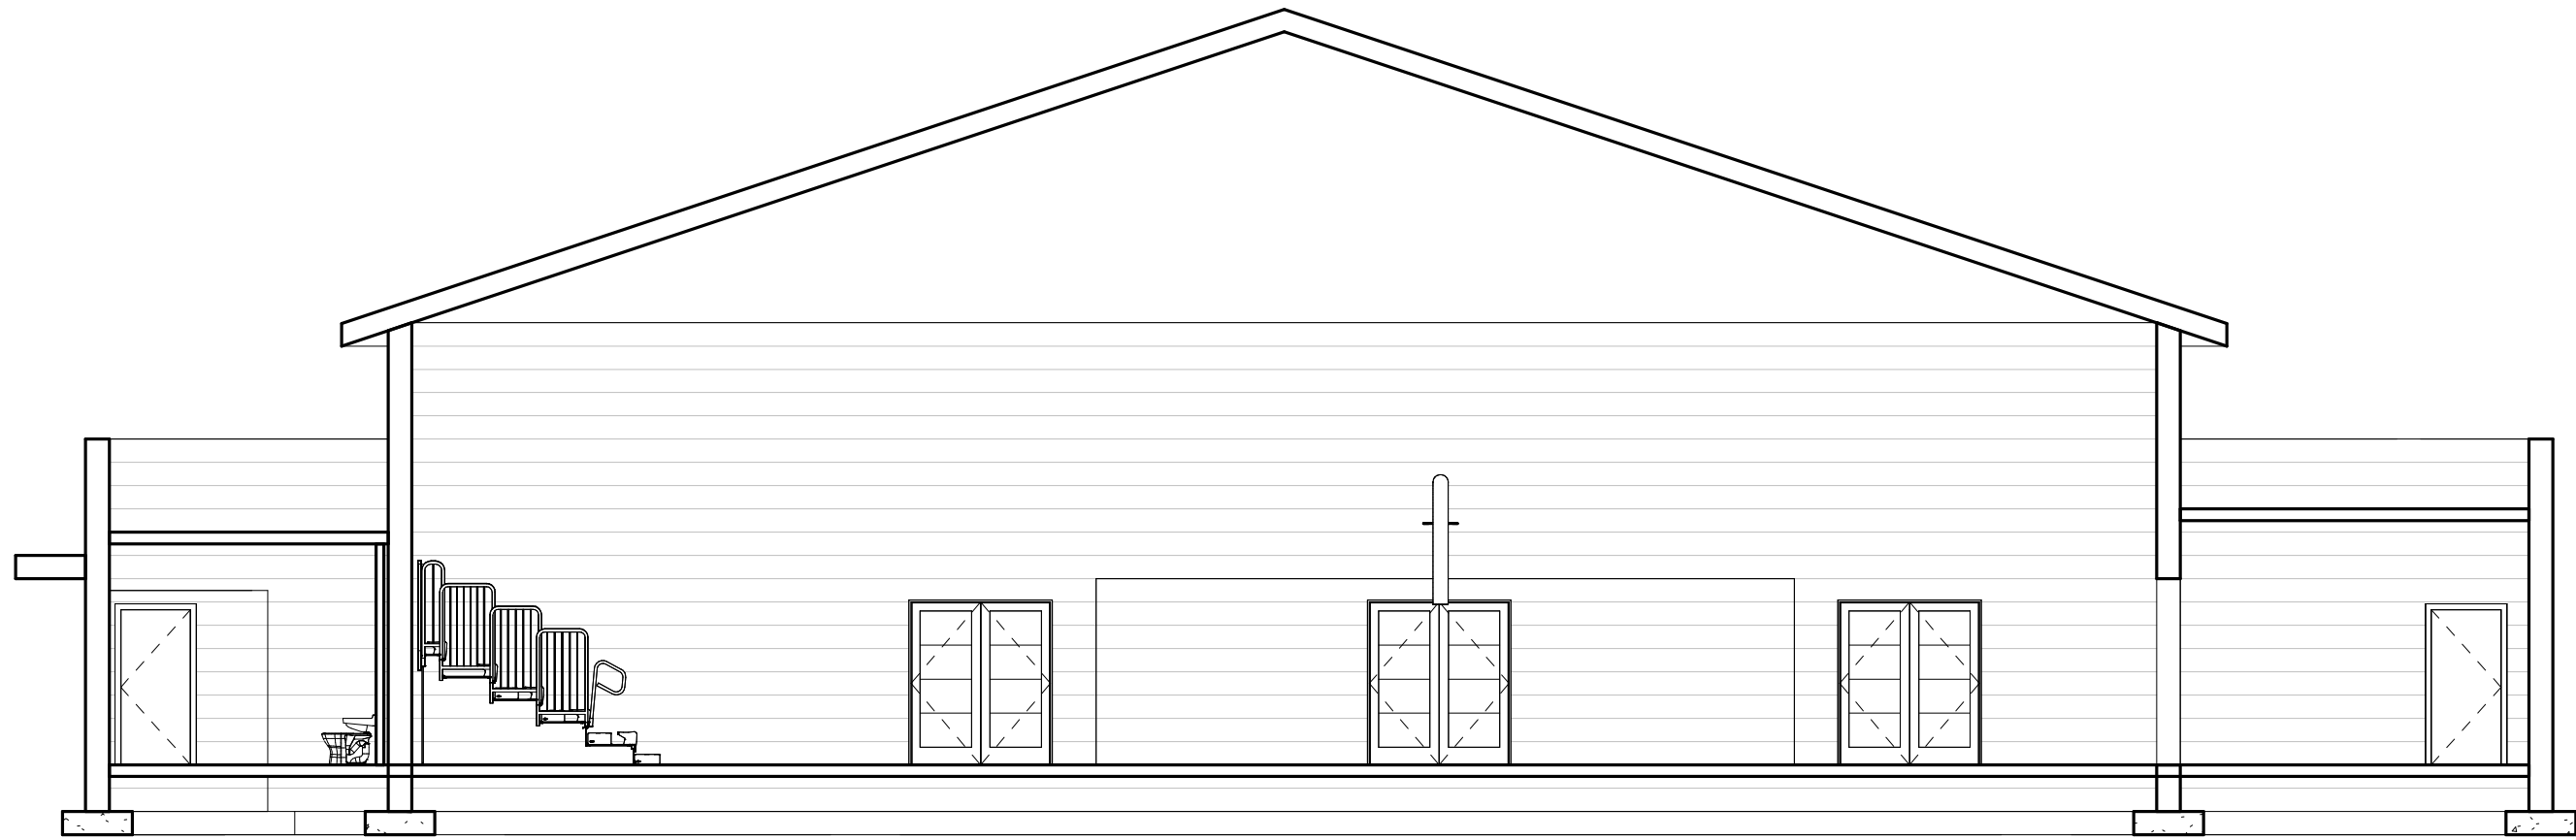

1 CAFETORIUM SECTION 3
1/8" = 1'-0"

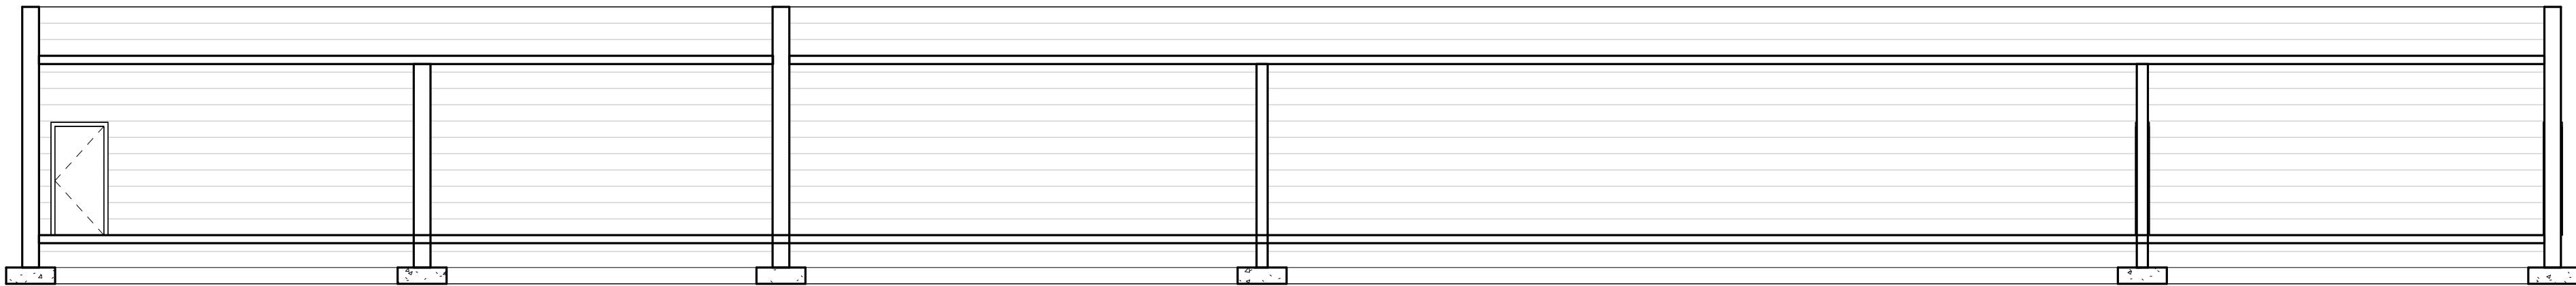

2 CAFETORIUM SECTION 4
1/8" = 1'-0"

ARCHITECT
BOSCHULTE ARCHITECTURE, LLC
PO Box 303190
St. Thomas, VI 00803
41-42 Koppers Cade
St. Thomas, VI 00802
phone: (340) 777-2375
e-mail: info@boschulte.com
website: www.boschulte.com


RECONSTRUCTION OF
IQRA ACADEMY
1 ESTATE CANE, FREDERIKSTED
ST. CROIX, VIRGIN ISLANDS 00840

PROGRESS SET		
No.	Description	Date
REVISIONS		
No.	Description	Date
Project number	2023.018.00	
Date	12/19/2025	
Drawn by	JTB	
Checked by	JTB	

CAFETORIUM SECTIONS

CF-A302

Scale: AS SHOWN

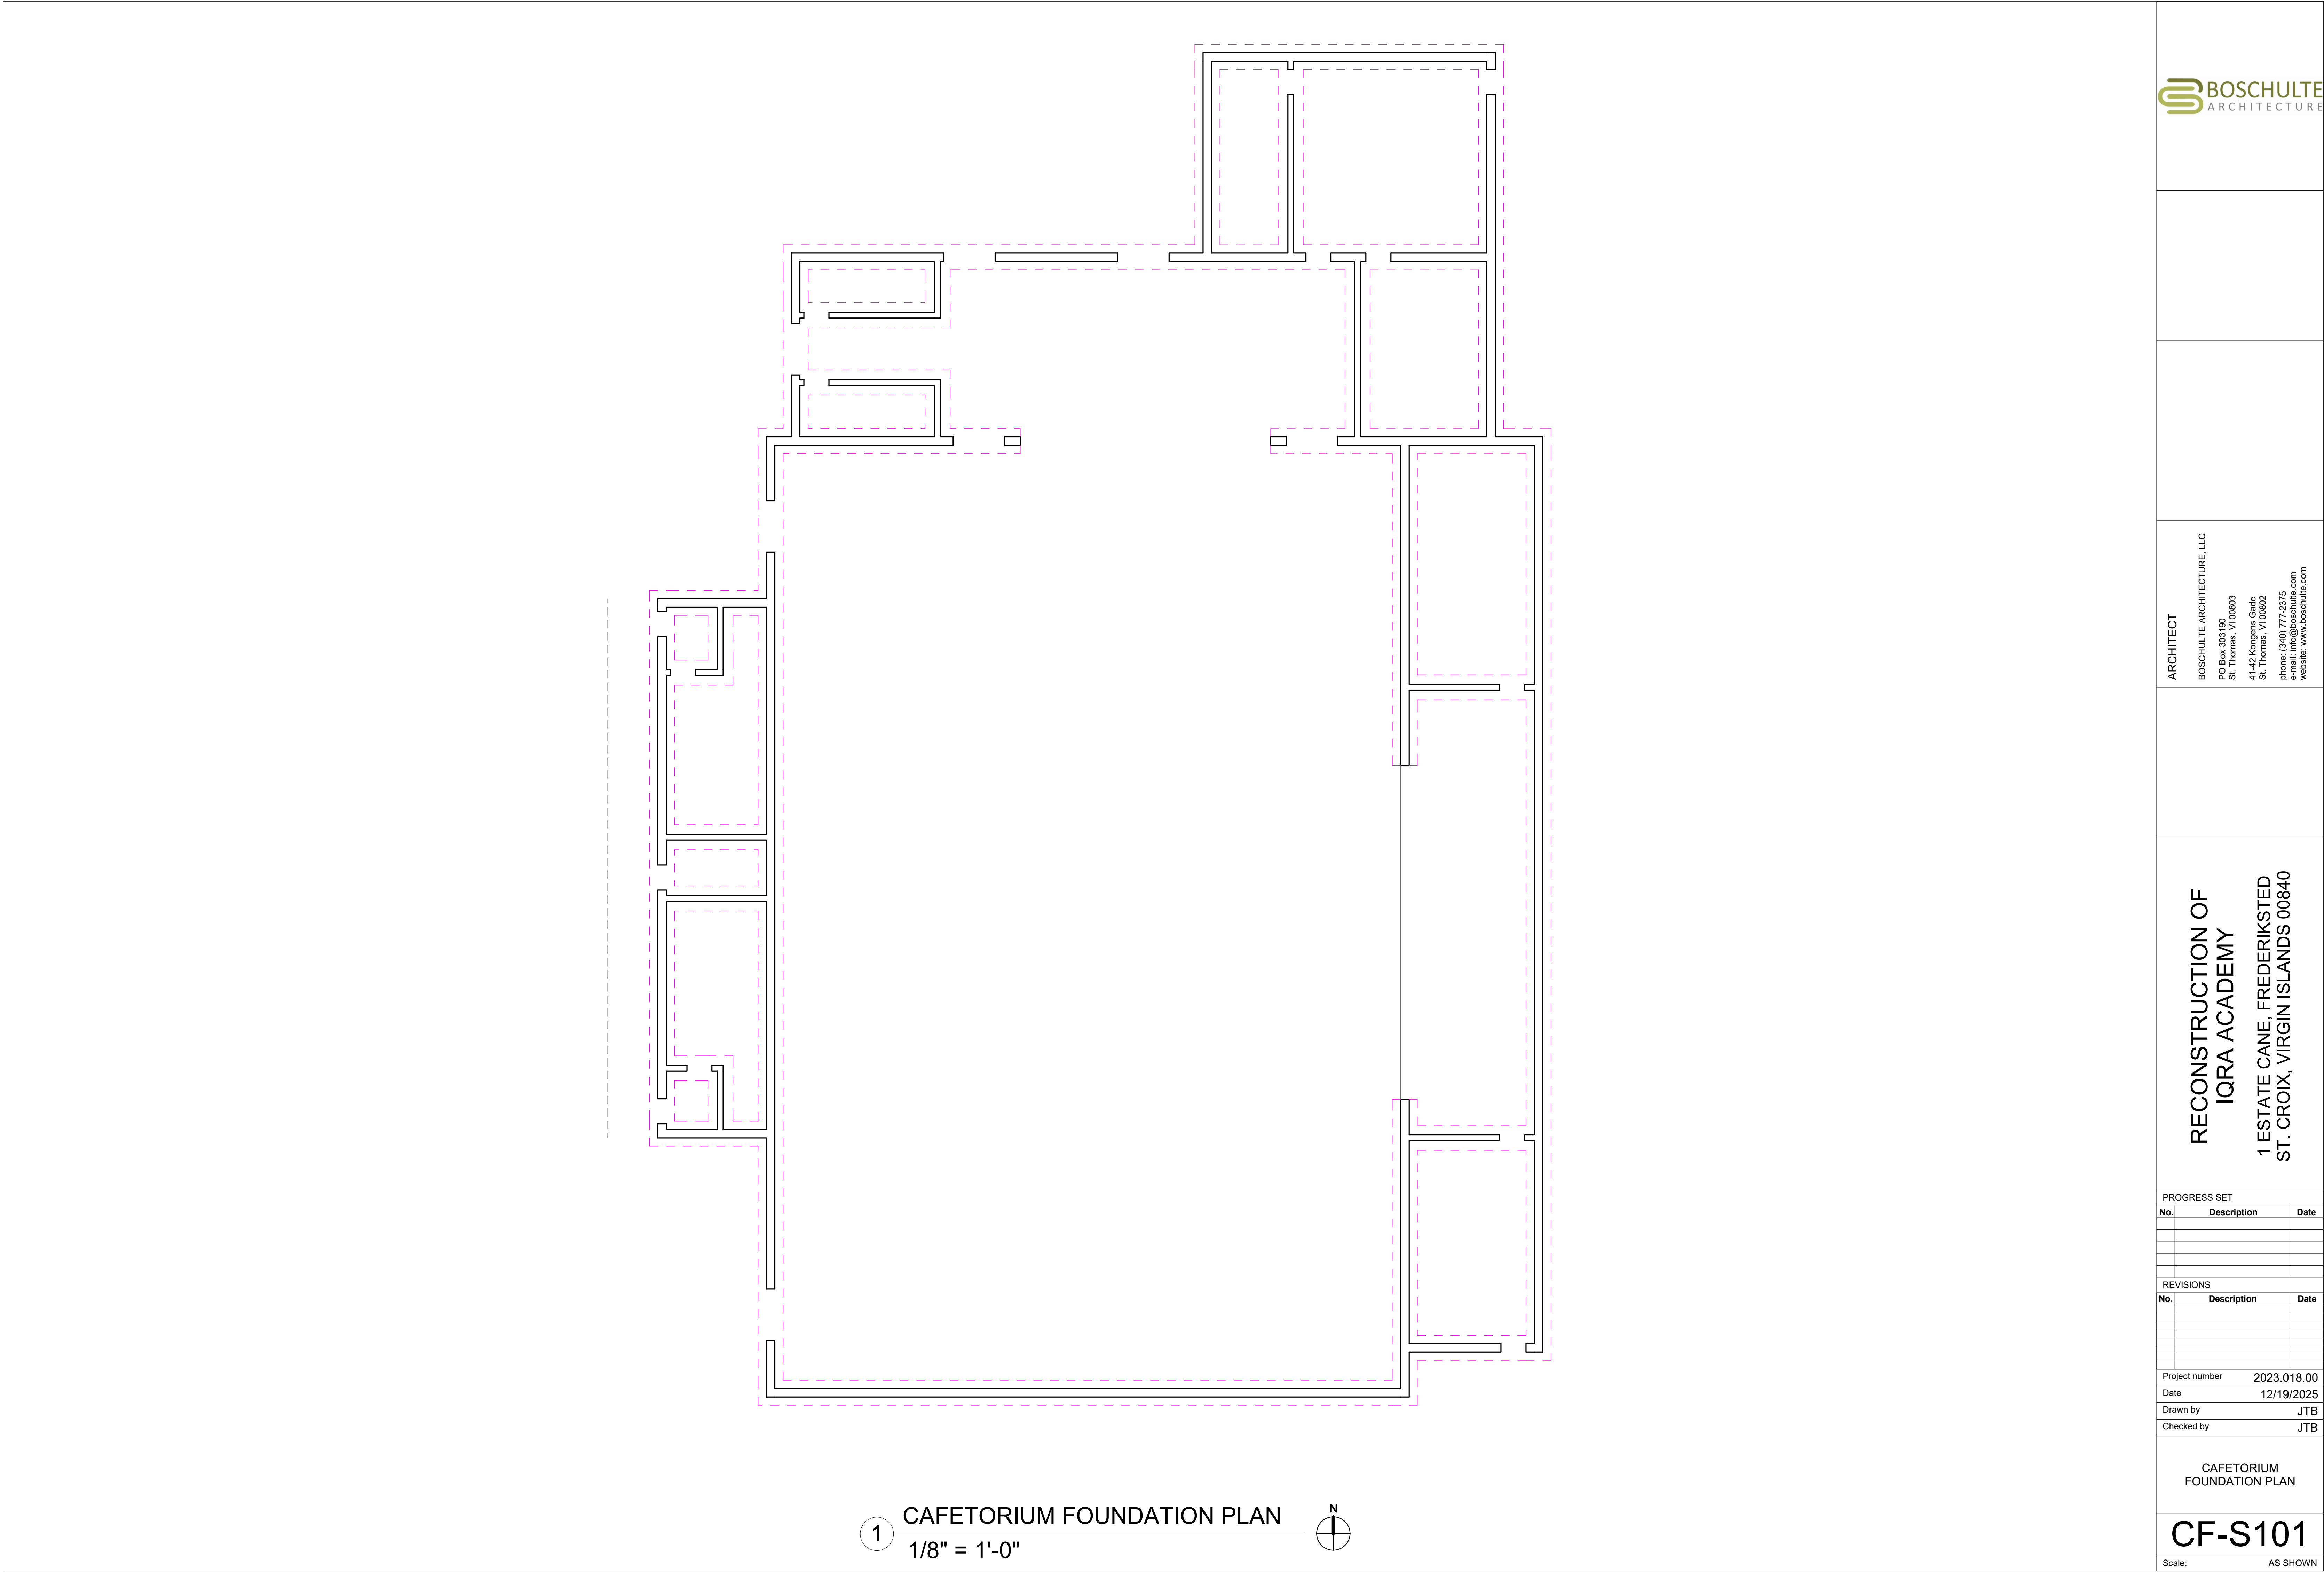

RECONSTRUCTION OF
IQRA ACADEMY
1 ESTATE CANE, FREDERIKSTED
ST. CROIX, VIRGIN ISLANDS 00840

PROGRESS SET		
No.	Description	Date
REVISIONS		
No.	Description	Date
Project number	2023.018.00	
Date	12/19/2025	
Drawn by	JTB	
Checked by	JTB	

CAFETORIUM
FOUNDATION PLAN



BOSCHULTE ARCHITECTURE, LLC
PO Box 303190
St. Thomas, VI 00803
41-42 Kongens Gade
St. Thomas, VI 00802
phone: (340) 777-2375
e-mail: info@boschulte.com
website: www.boschulte.com

RECONSTRUCTION OF
IQRA ACADEMY
1 ESTATE CANE, FREDERIKSTED
ST. CROIX, VIRGIN ISLANDS 00840

PROGRESS SET

o.	Description	Date

REVISIONS

[illegible]

Project number	2023.018.00
----------------	-------------


Date	12/19/2025
------	------------

Drawn by JTB


LIBRARY BUILDING FLOOR
PLAN

LB-A101


Scale: AS SHOWN

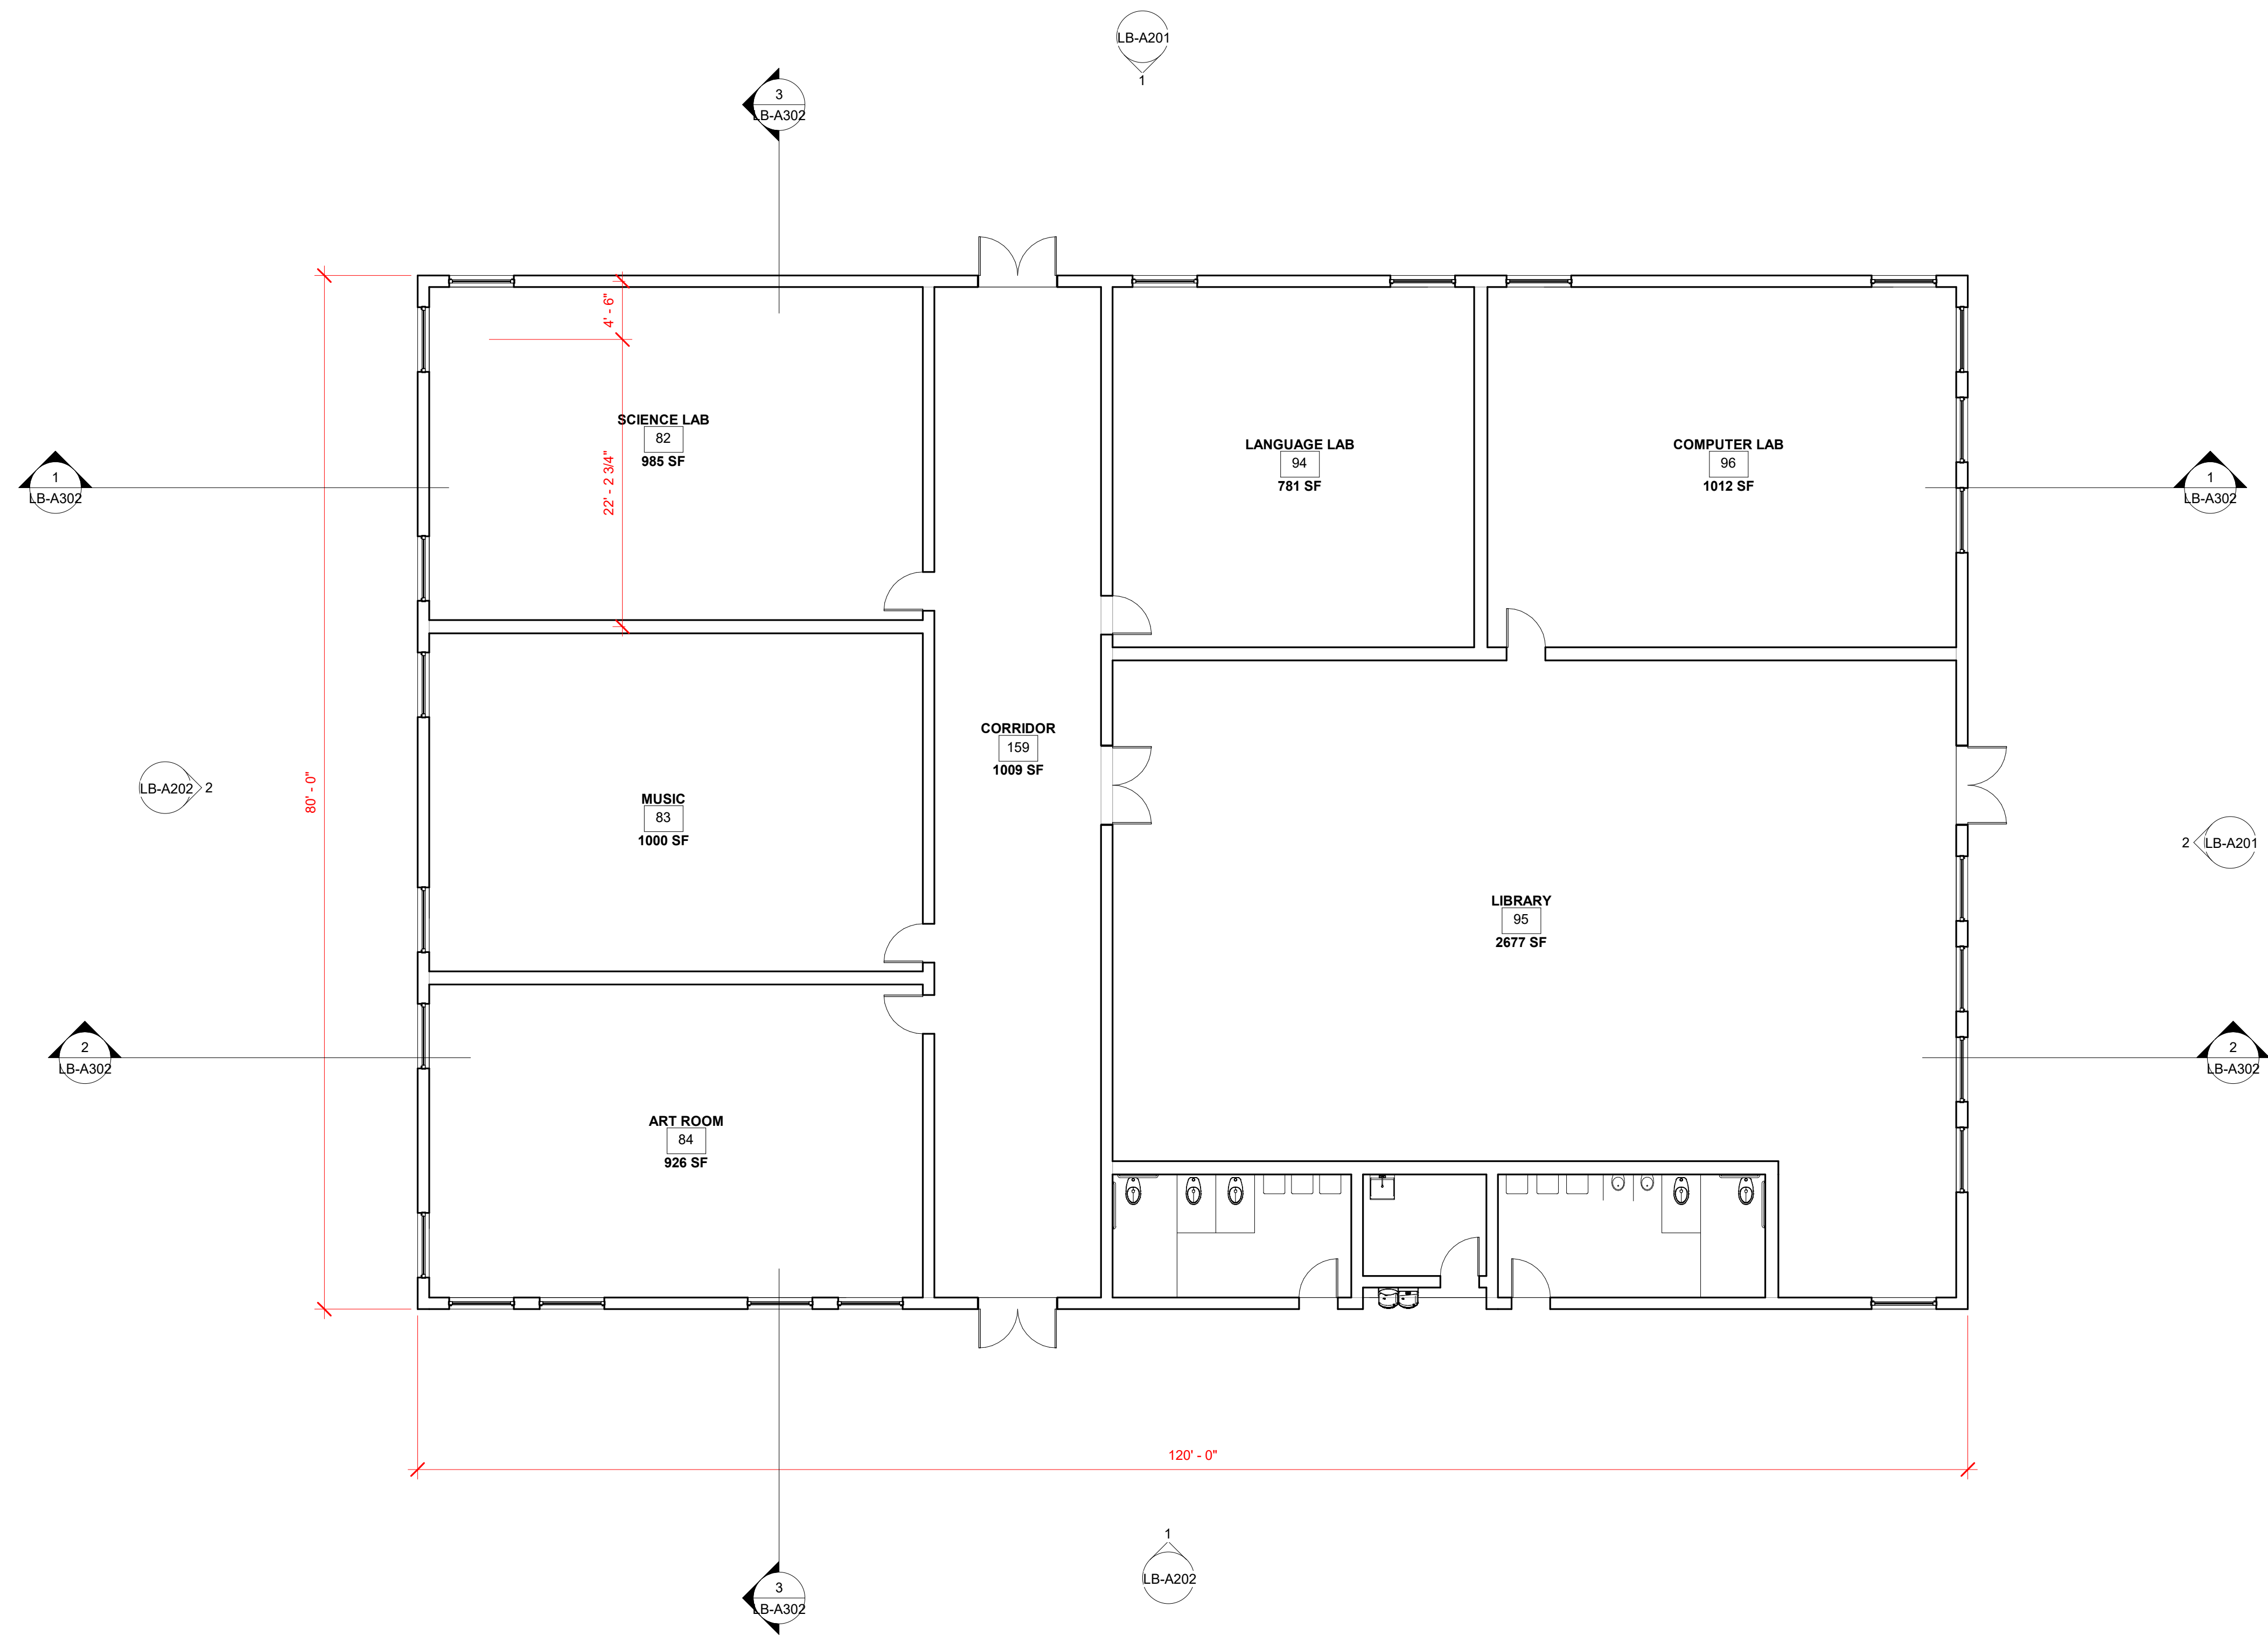

1 LIBRARY BUILDING PLAN
1/8" = 1'-0"

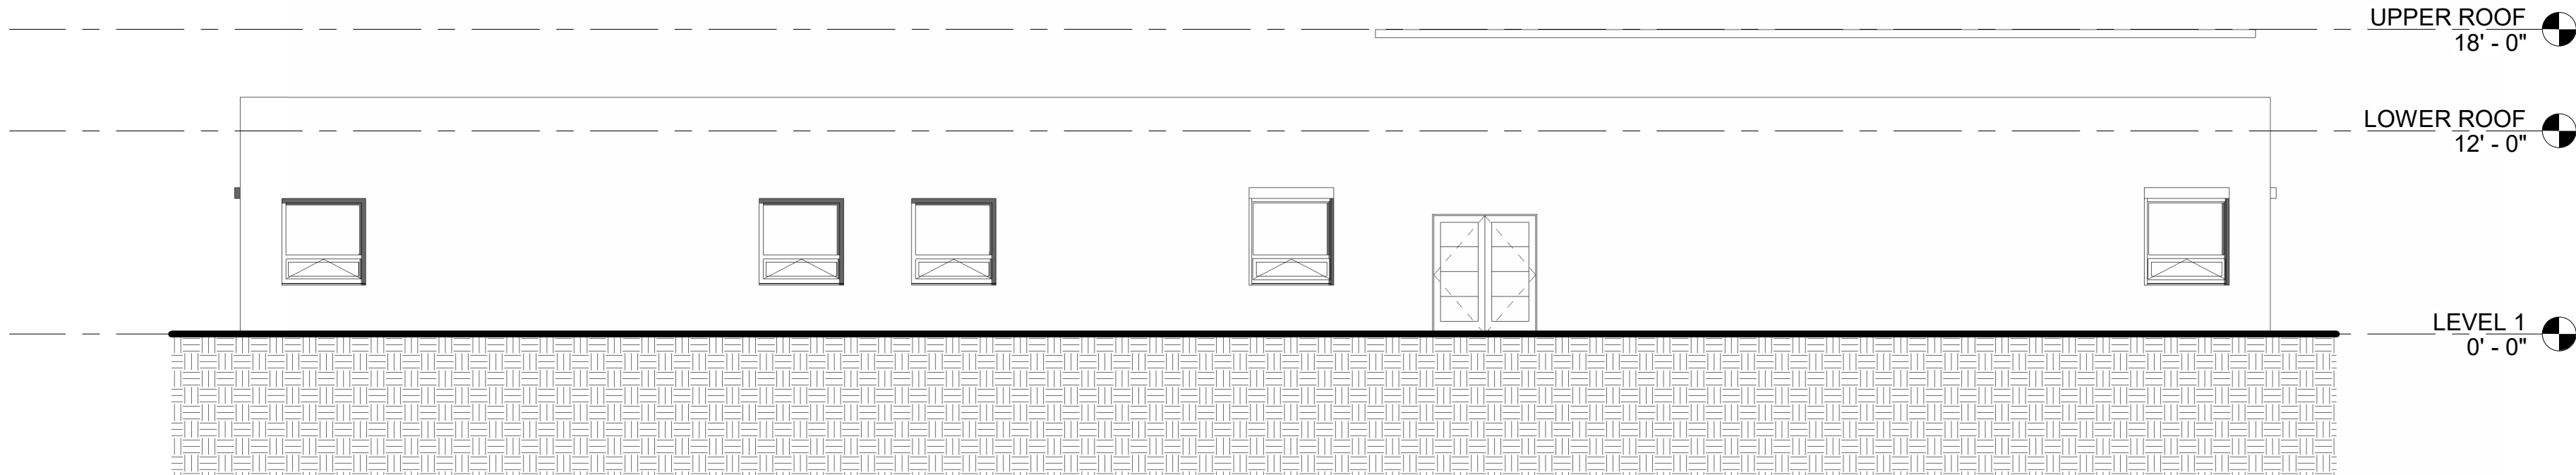

1 LIBRARY BUILDING ELEVATION 1
1/8" = 1'-0"

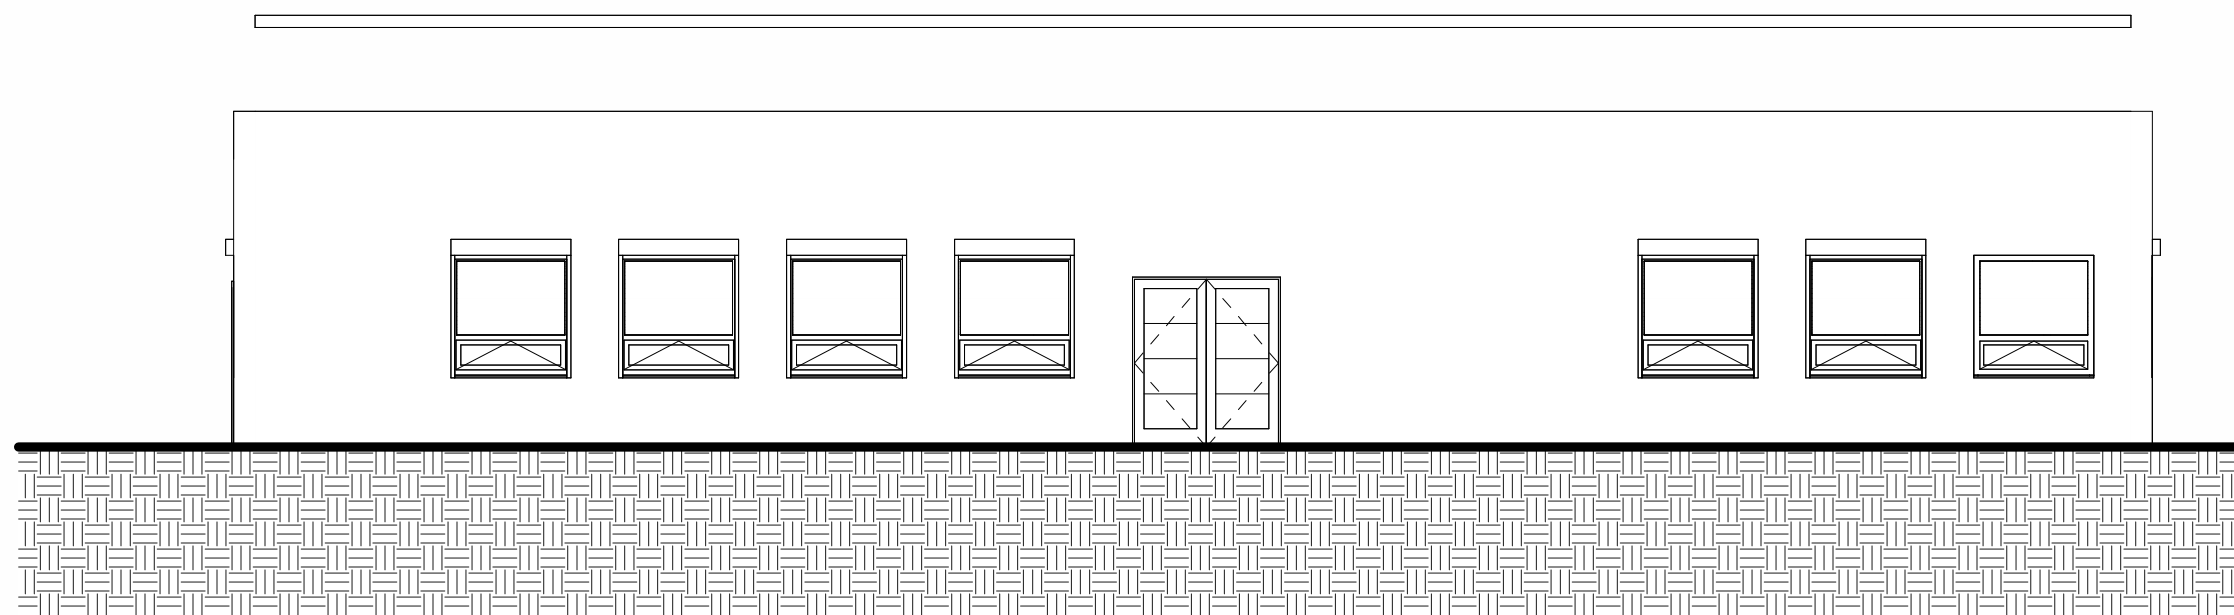

2 LIBRARY BUILDING ELEVATION 2
1/8" = 1'-0"

ARCHITECT
BOSCHULTE ARCHITECTURE, LLC
PO Box 303190
St. Thomas, VI 00803
41-42 Koppers Cade
St. Thomas, VI 00802
phone: (340) 777-2375
e-mail: info@boschulte.com
website: www.boschulte.com

RECONSTRUCTION OF
IQRA ACADEMY
1 ESTATE CANE, FREDERIKSTED
ST. CROIX, VIRGIN ISLANDS 00840

PROGRESS SET

No.	Description	Date

REVISIONS

No.	Description	Date

Project number 2023.018.00

Date 12/19/2025

Drawn by JTB


Checked by JTB

LIBRARY BUILDING
ELEVATIONS


LB-A201

Scale:

AS SHOWN

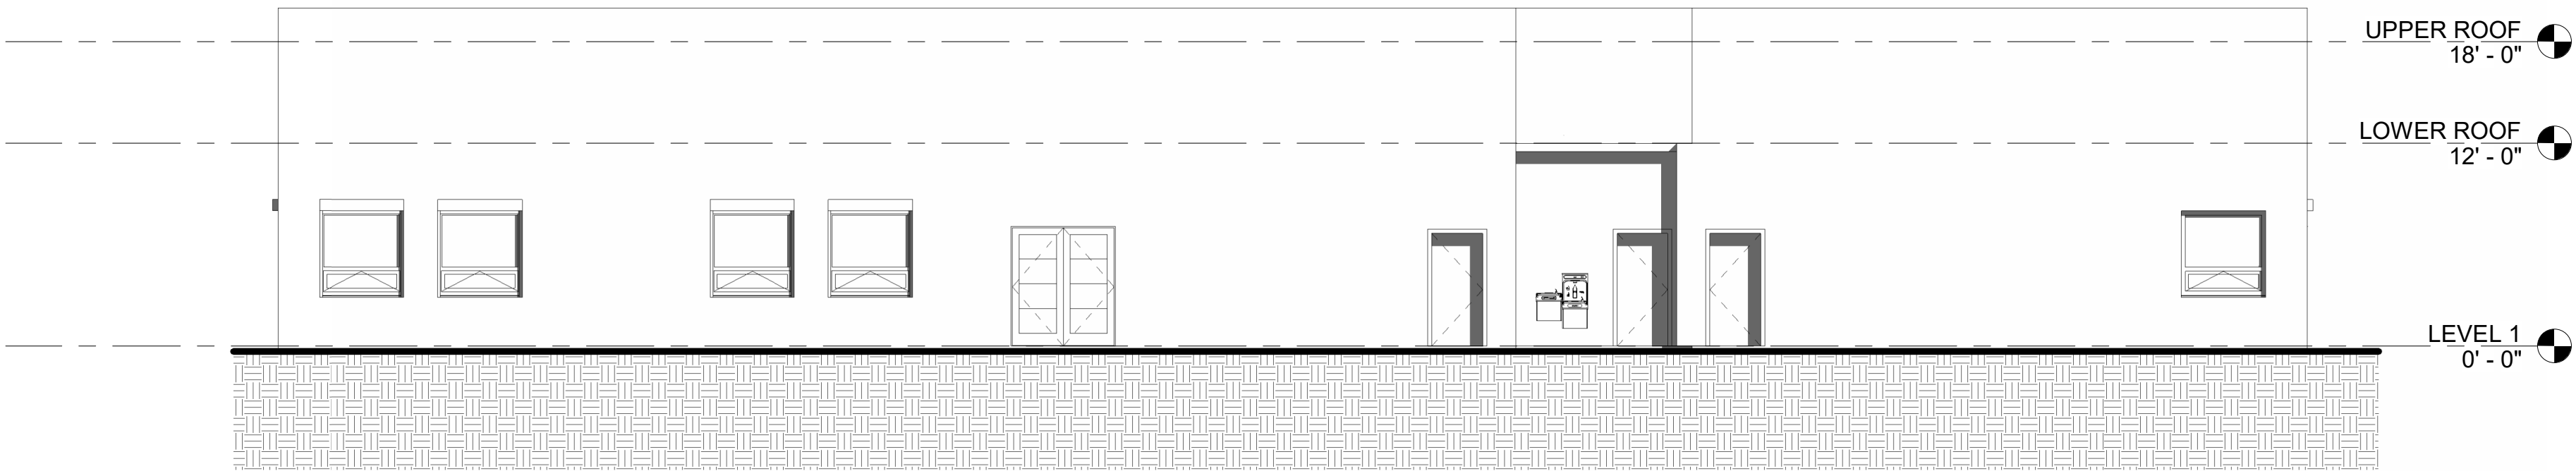

1 LIBRARY BUILDING ELEVATION 3
1/8" = 1'-0"

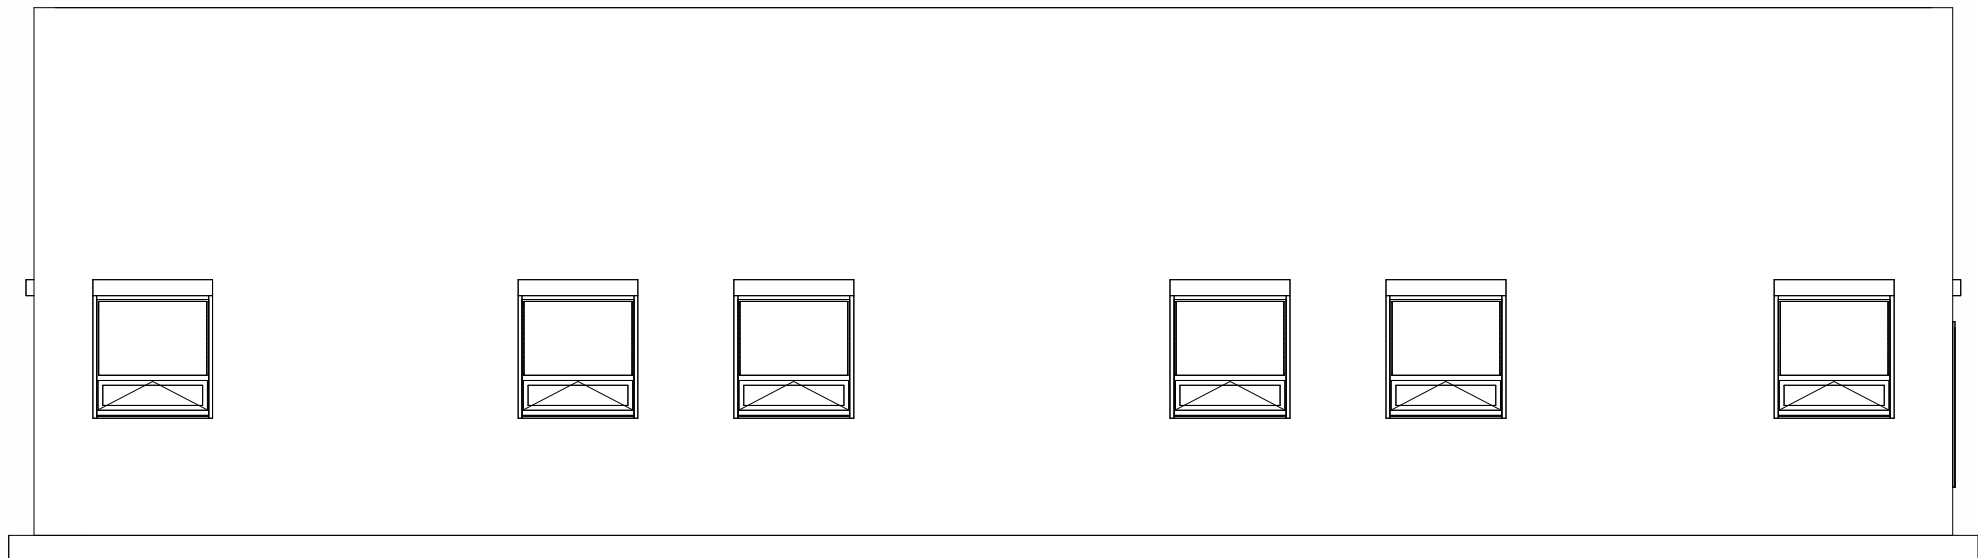


2 LIBRARY BUILDING ELEVATION 4
1/8" = 1'-0"

ARCHITECT
BOSCHULTE ARCHITECTURE, LLC
PO Box 303190
St. Thomas, VI 00803
41-42 Koppers Cade
St. Thomas, VI 00802
phone: (340) 777-2375
e-mail: info@boschulte.com
website: www.boschulte.com


RECONSTRUCTION OF
IQRA ACADEMY
1 ESTATE CANE, FREDERIKSTED
ST. CROIX, VIRGIN ISLANDS 00840

PROGRESS SET		
No.	Description	Date
REVISIONS		
No.	Description	Date
Project number	2023.018.00	
Date	12/19/2025	
Drawn by	JTB	
Checked by	JTB	


LIBRARY BUILDING
ELEVATIONS

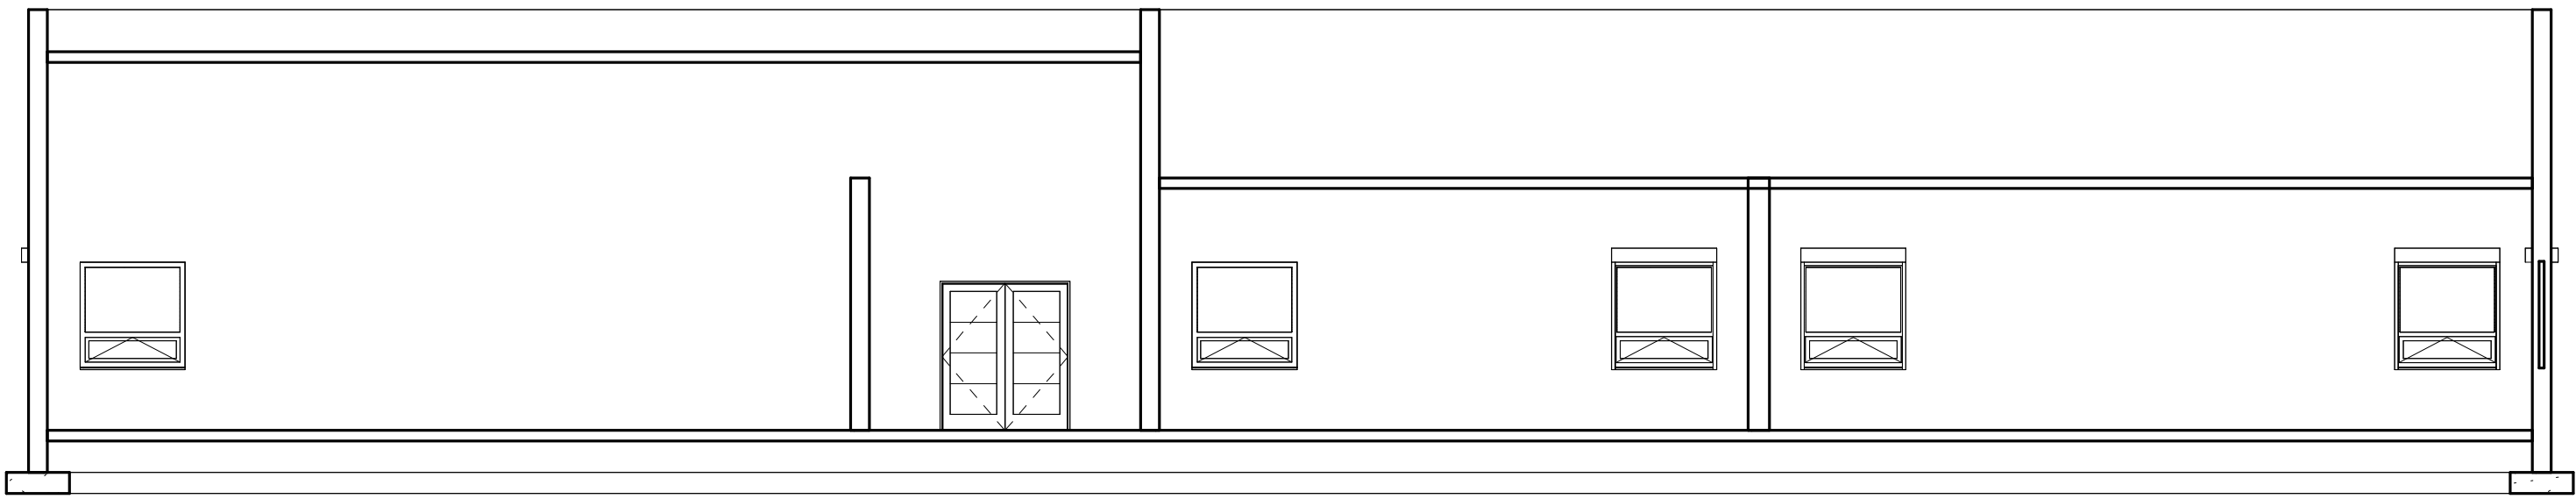

1 LIBRARY BUILDING SECTION 1
1/8" = 1'-0"

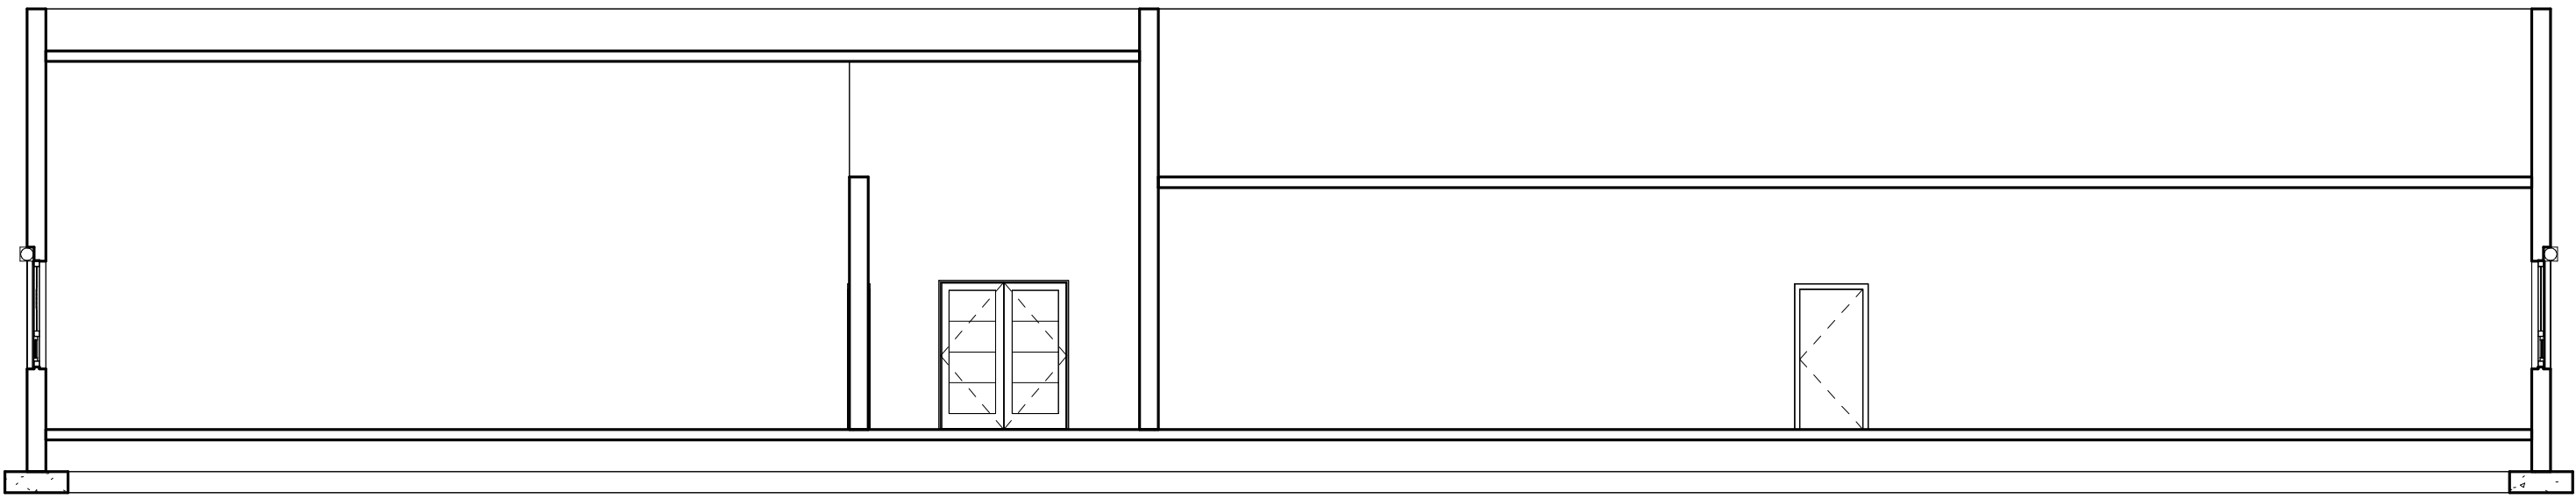

2 LIBRARY BUILDING SECTION 2
1/8" = 1'-0"

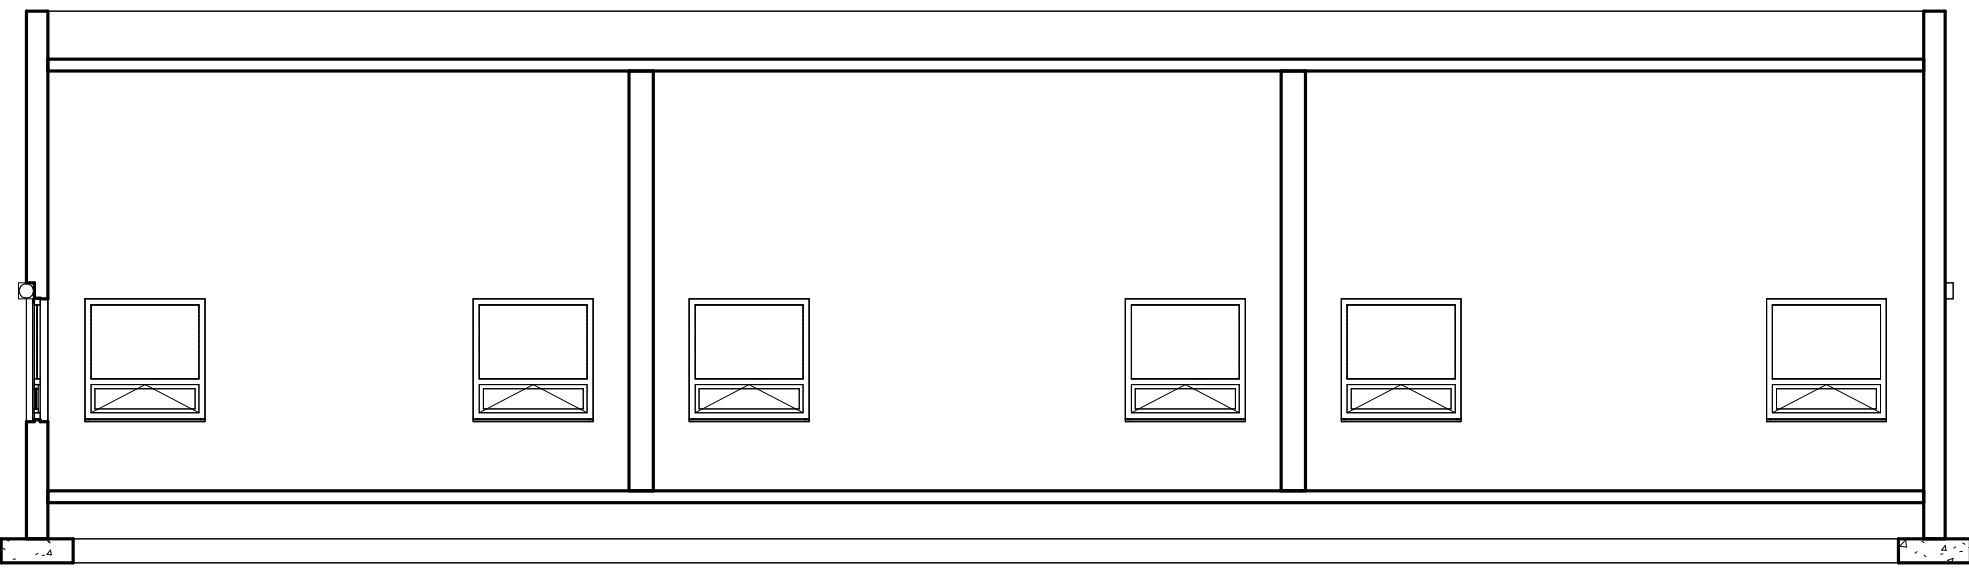

3 LIBRARY BUILDING SECTION 3
1/8" = 1'-0"

PROGRESS SET		
No.	Description	Date
REVISIONS		
No.	Description	Date
Project number	2023.018.00	
Date	12/19/2025	
Drawn by	JTB	
Checked by	JTB	

[illegible]

LS-A101

Scale: AS SHOWN






1

LOWER SCHOOL ROOF PLAN


1/8" = 1'-0"

N

PROGRESS SET		
No.	Description	Date
REVISIONS		
No.	Description	Date
Project number	2023.018.00	
Date	12/19/2025	
Drawn by	JTB	
Checked by	JTB	

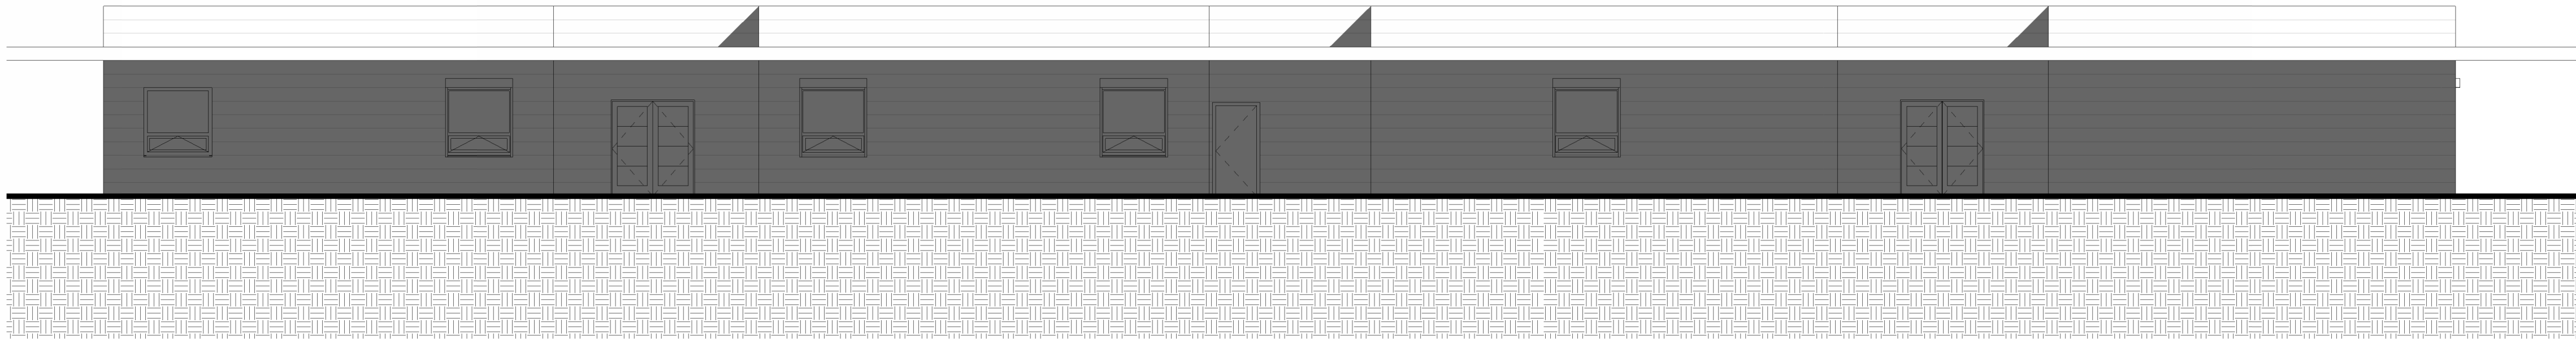


1 LOWER SCHOOL ELEVATION 1
1/8" = 1'-0"

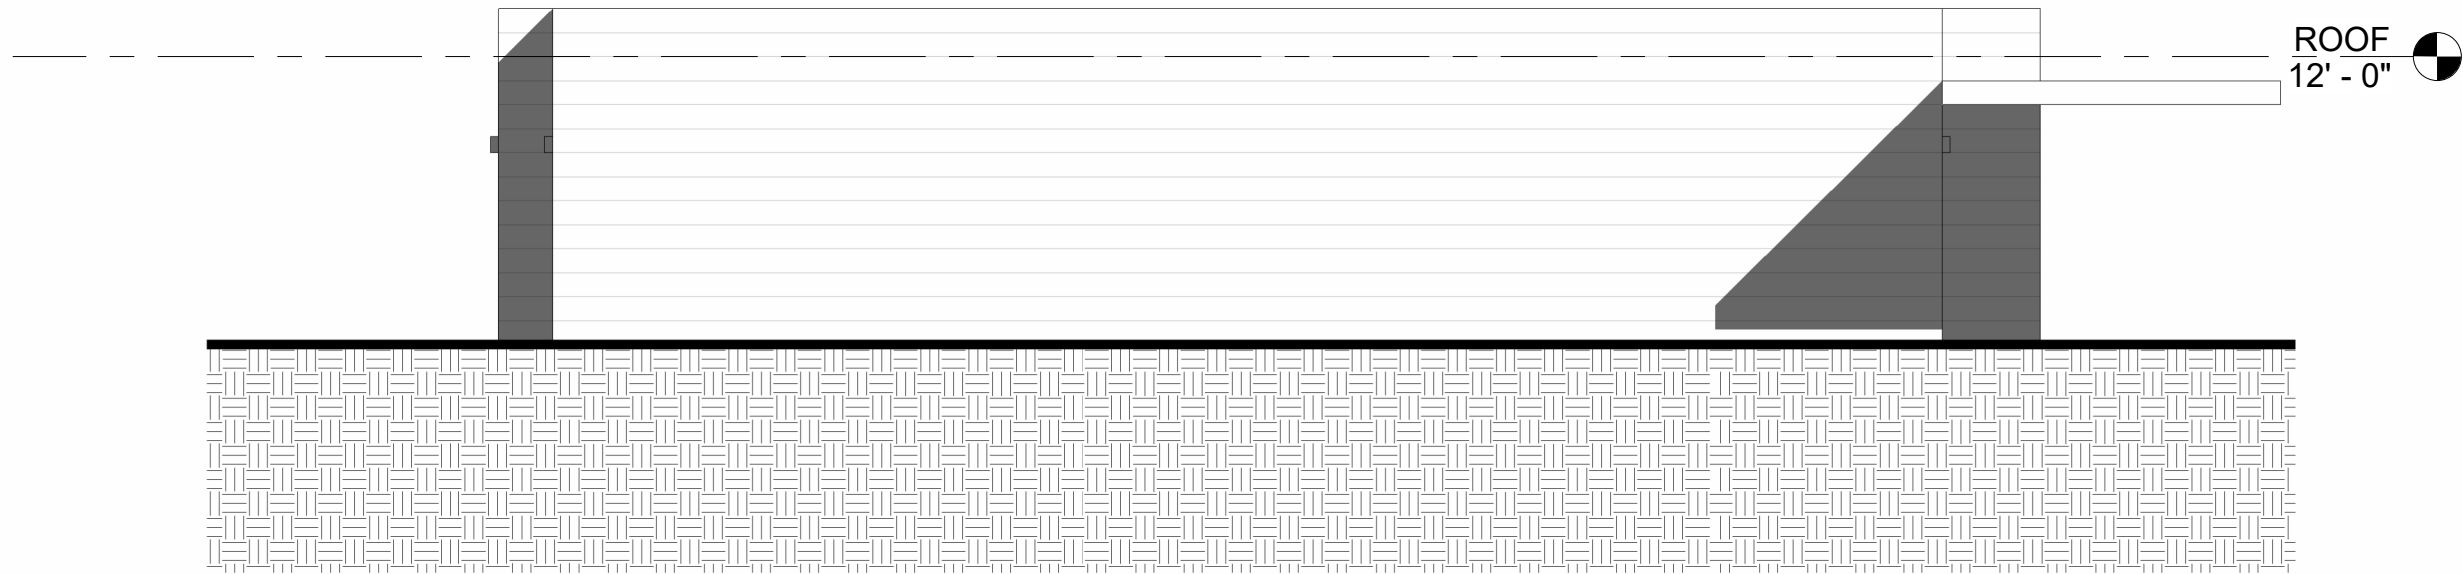


2 LOWER SCHOOL ELEVATION 2
1/8" = 1'-0"

PROGRESS SET		
No.	Description	Date
REVISIONS		
No.	Description	Date
Project number	2023.018.00	
Date	12/19/2025	
Drawn by	JTB	
Checked by	JTB	

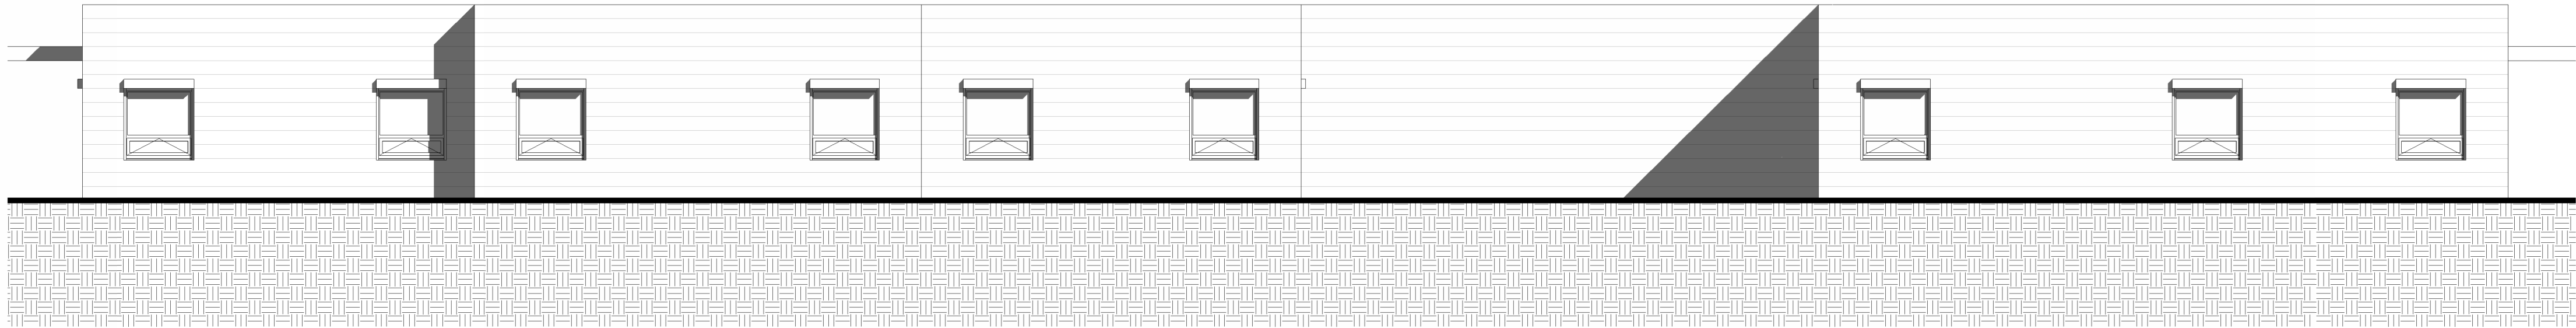


1 LOWER SCHOOL ELEVATION 3
1/8" = 1'-0"

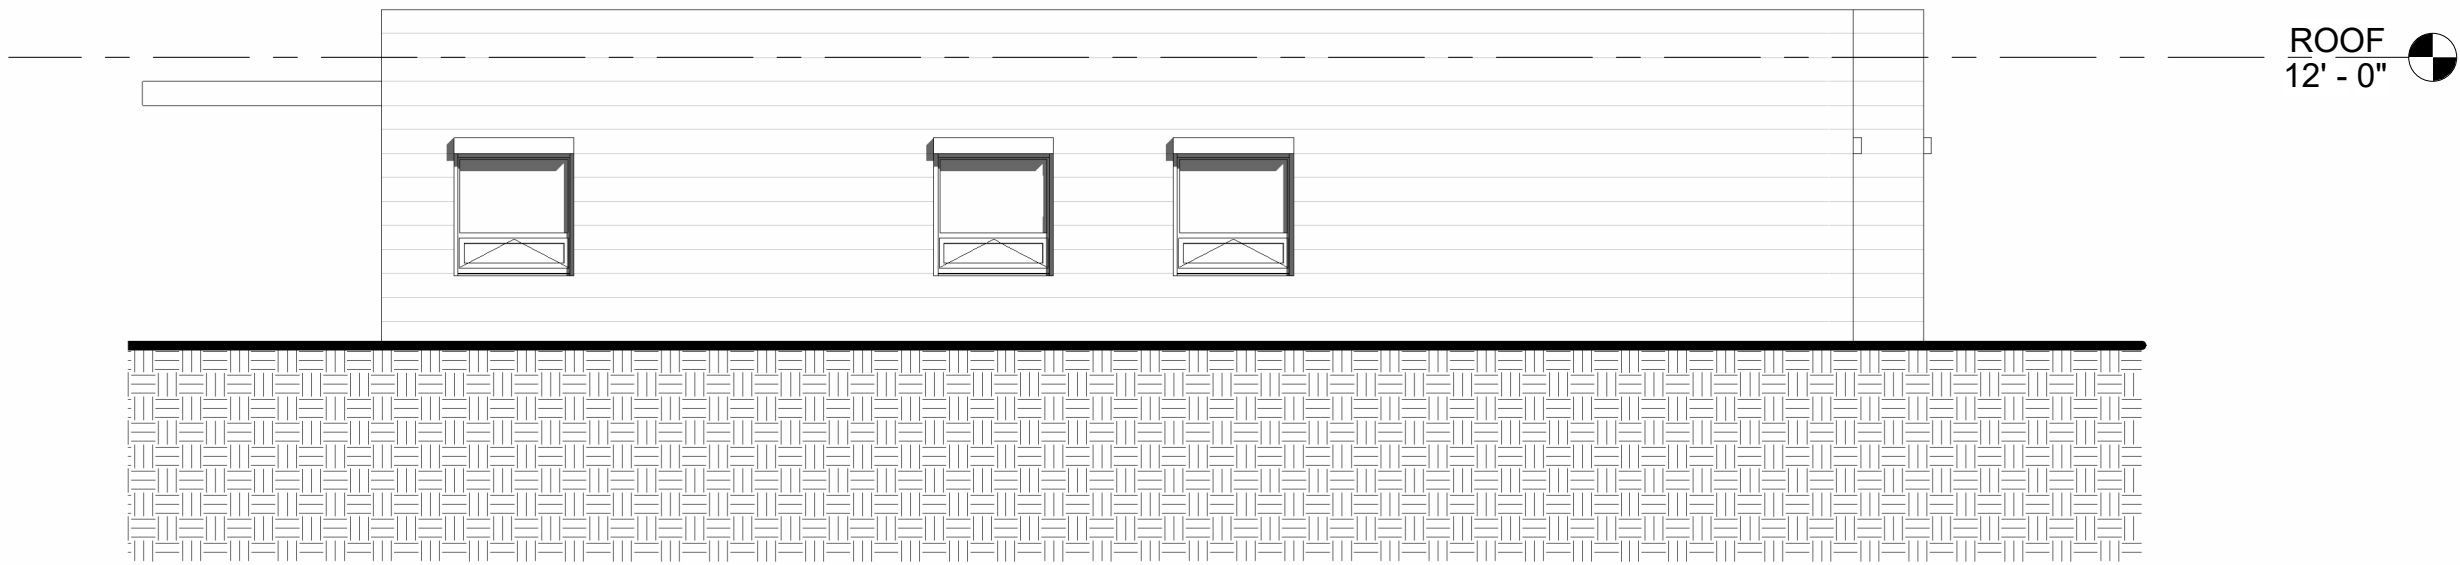


2 LOWER SCHOOL ELEVATION 4
1/8" = 1'-0"


PROGRESS SET		
No.	Description	Date
REVISIONS		
No.	Description	Date
Project number	2023.018.00	
Date	12/19/2025	
Drawn by	JTB	
Checked by	JTB	

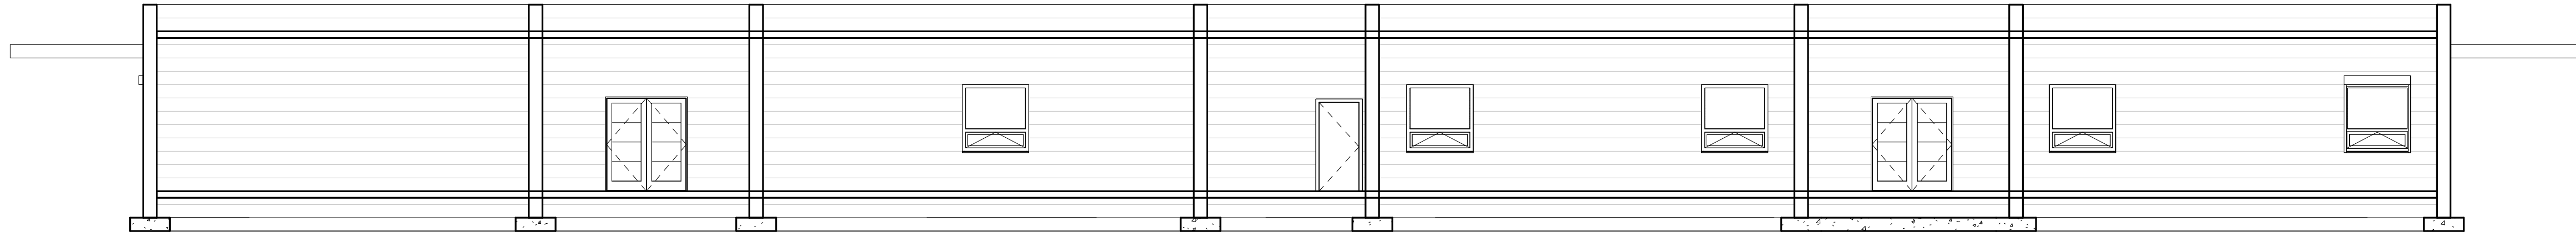

1 LOWER SCHOOL SECTION 1
1/8" = 1'-0"

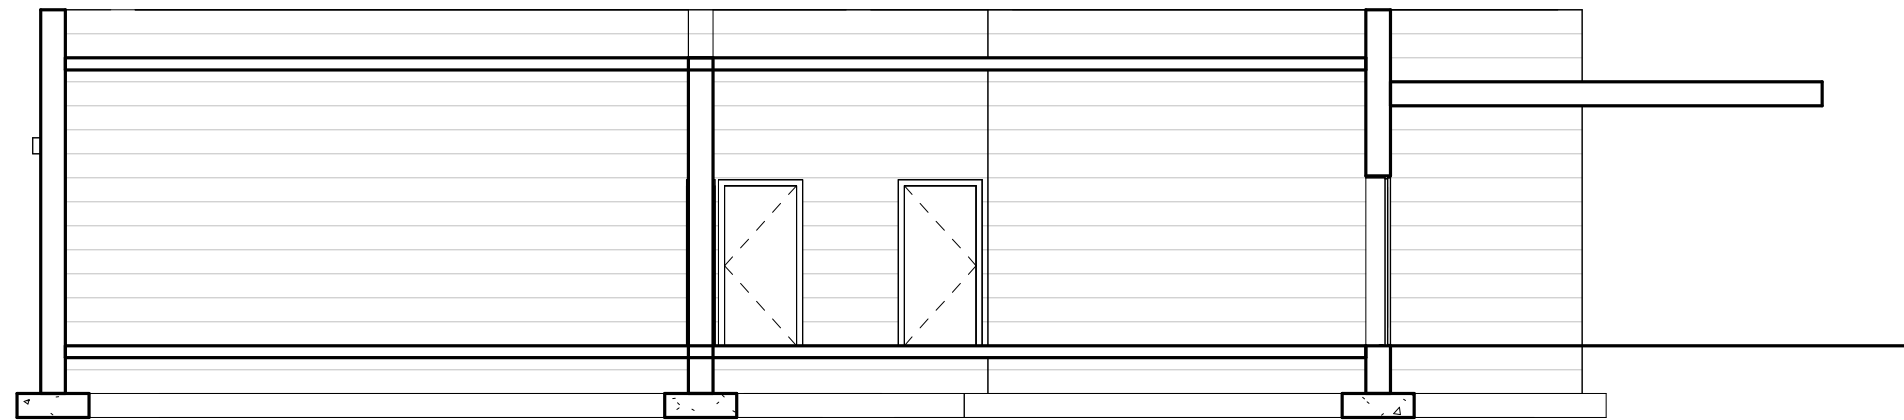


2 LOWER SCHOOL SECTION 2
1/8" = 1'-0"

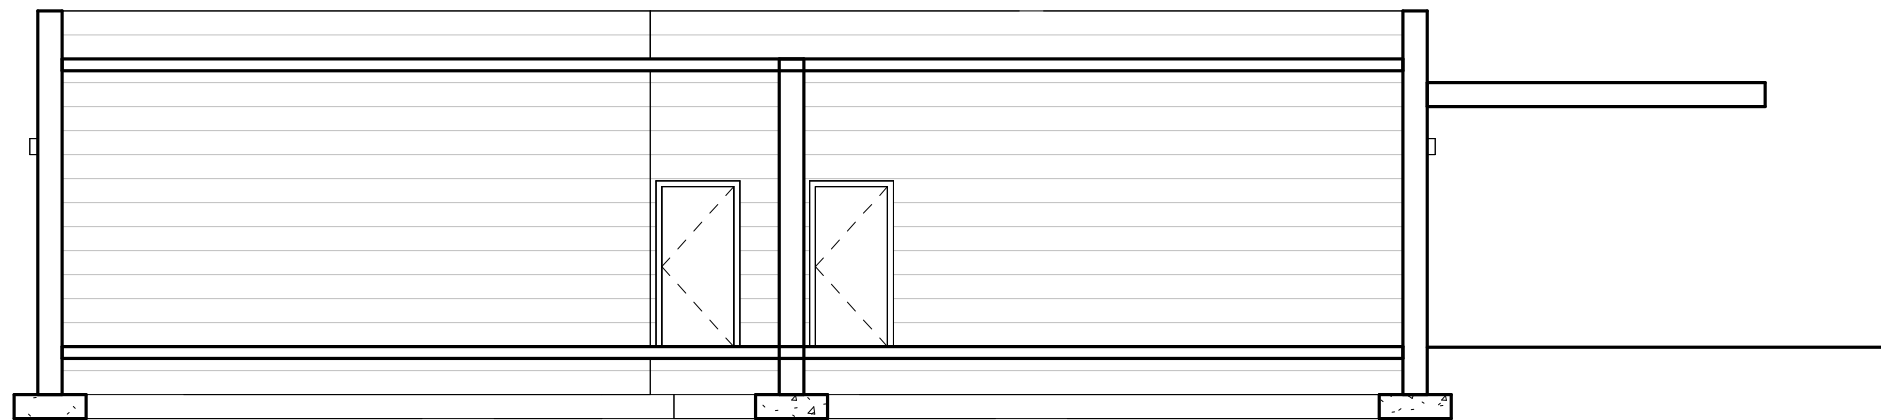

3 LOWER SCHOOL SECTION 3
1/8" = 1'-0"

PROGRESS SET		
No.	Description	Date
REVISIONS		
No.	Description	Date
Project number	2023.018.00	
Date	12/19/2025	
Drawn by	JTB	
Checked by	JTB	

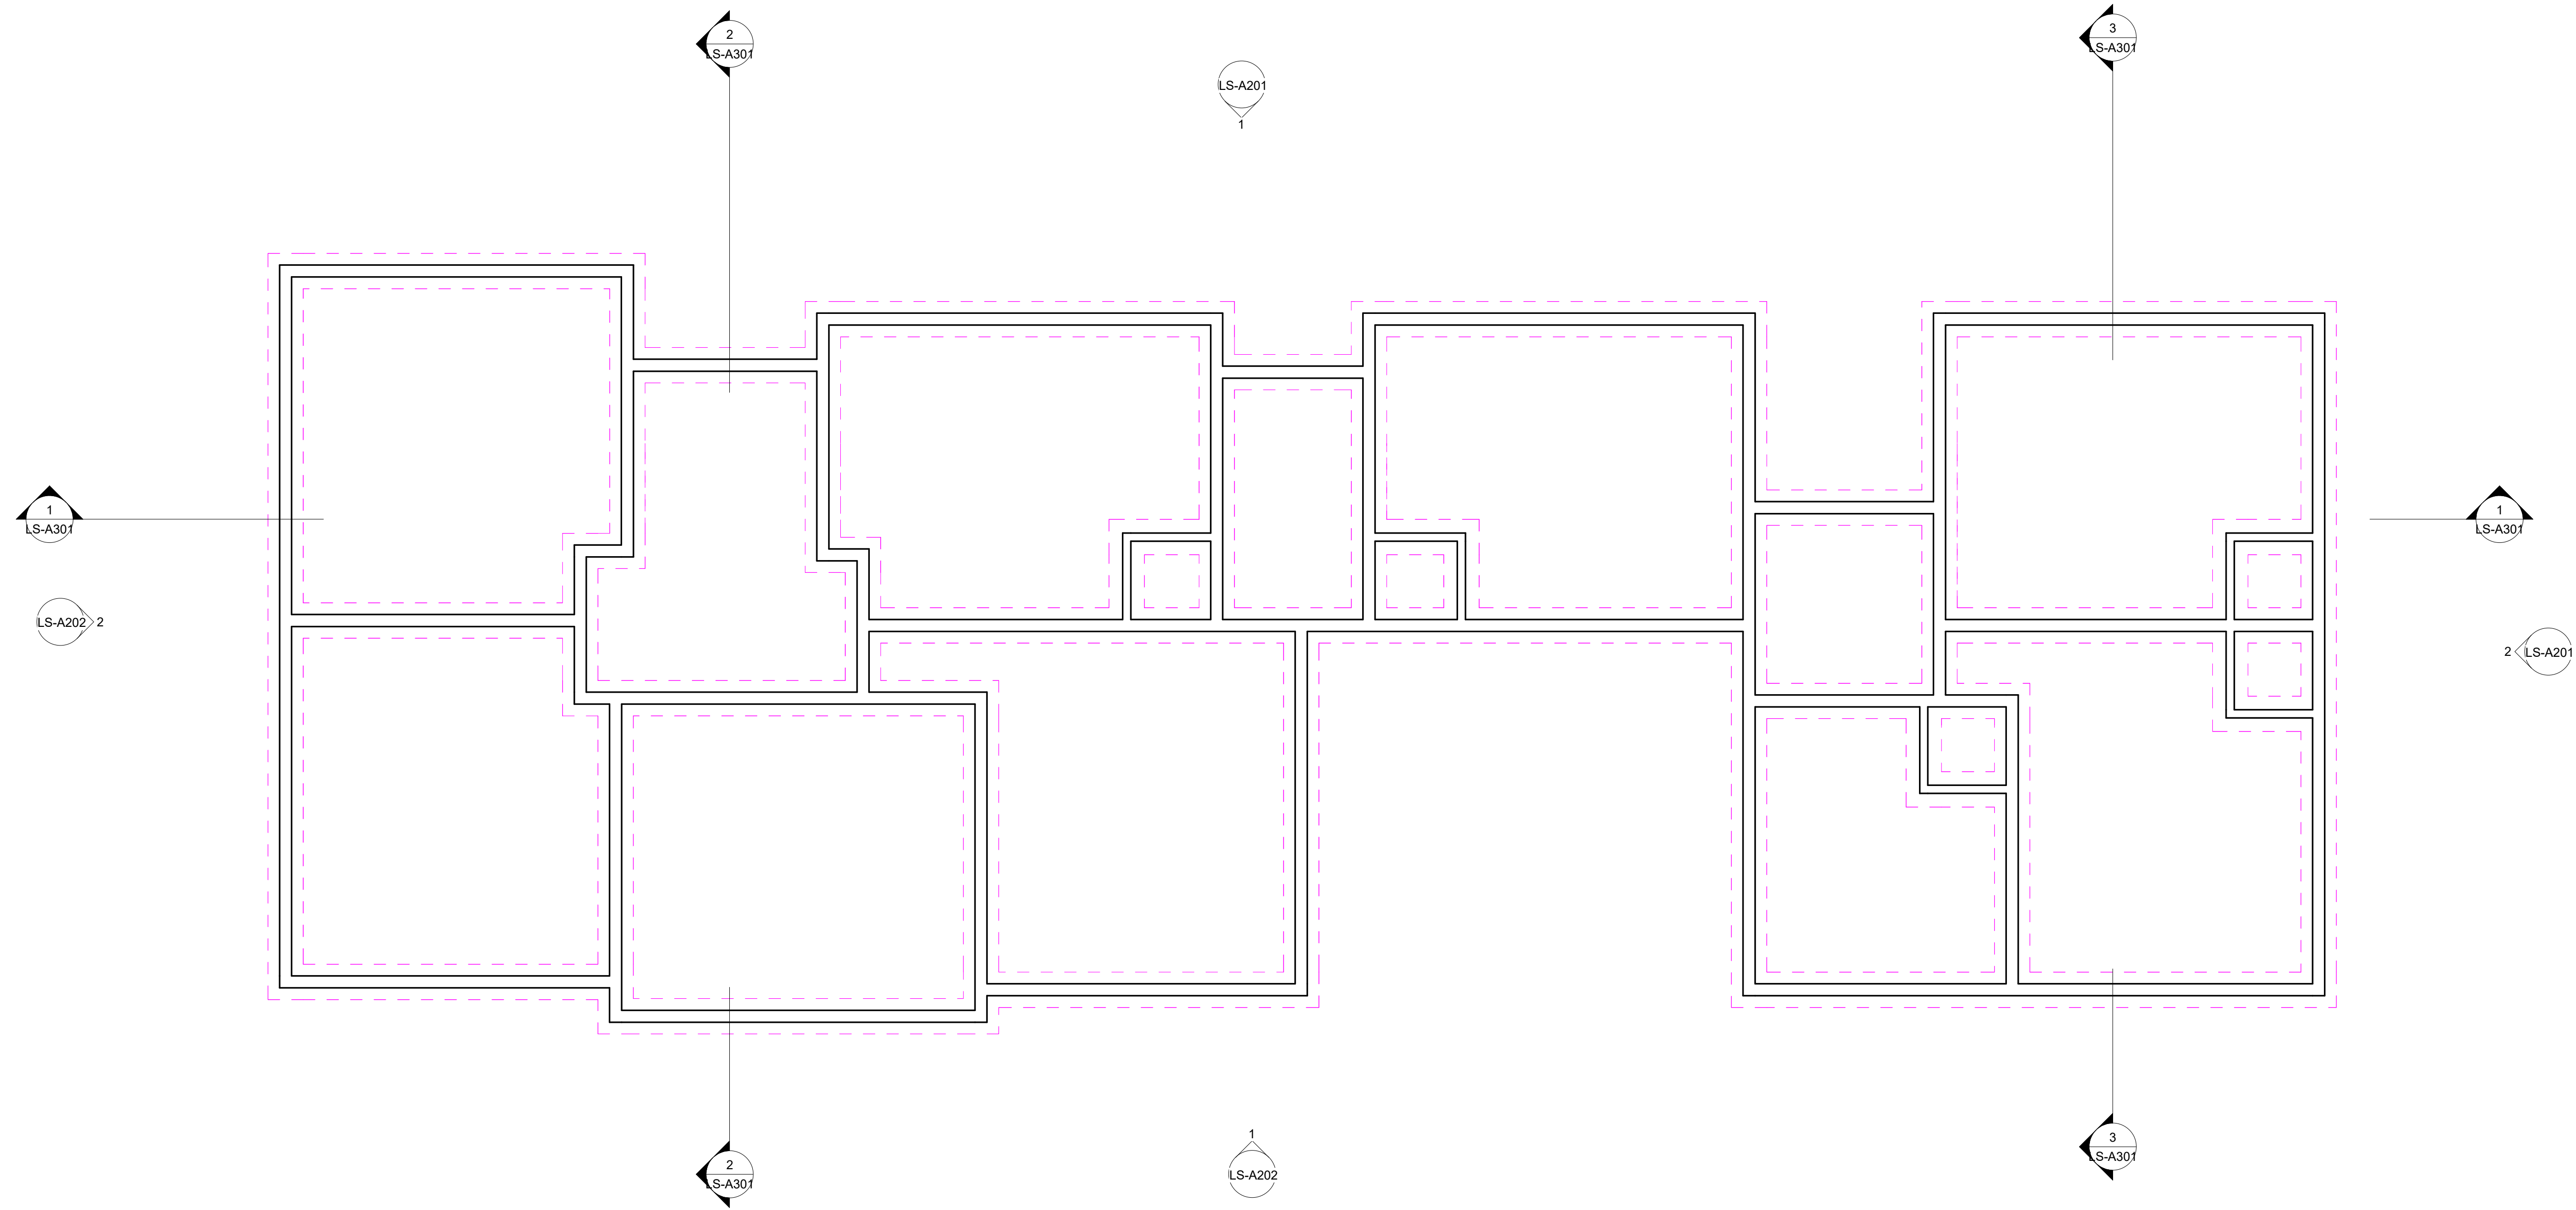

1 LOWER SCHOOL FOUNDATION PLAN
1/8" = 1'-0"

PROGRESS SET		
No.	Description	Date
REVISIONS		
No.	Description	Date
Project number	2023.018.00	
Date	12/19/2025	
Drawn by	JTB	
Checked by	JTB	



PROGRESS SET		
No.	Description	Date
REVISIONS		
No.	Description	Date
Project number	2023.018.00	
Date	12/19/2025	
Drawn by	JTB	
Checked by	JTB	

US-A101

Scale: AS SHOWN

RECONSTRUCTION OF
IQRA ACADEMY
1 ESTATE CANE, FREDERIKSTED
ST. CROIX, VIRGIN ISLANDS 00840

PROGRESS SET

No.	Description	Date

REVISIONS


No.	Description	Date

Project number	2023.018.00
Date	12/19/2025
Drawn by	JTB
Checked by	JTB


UPPER SCHOOL ROOF
PLAN

US-A102


Scale: AS SHOWN

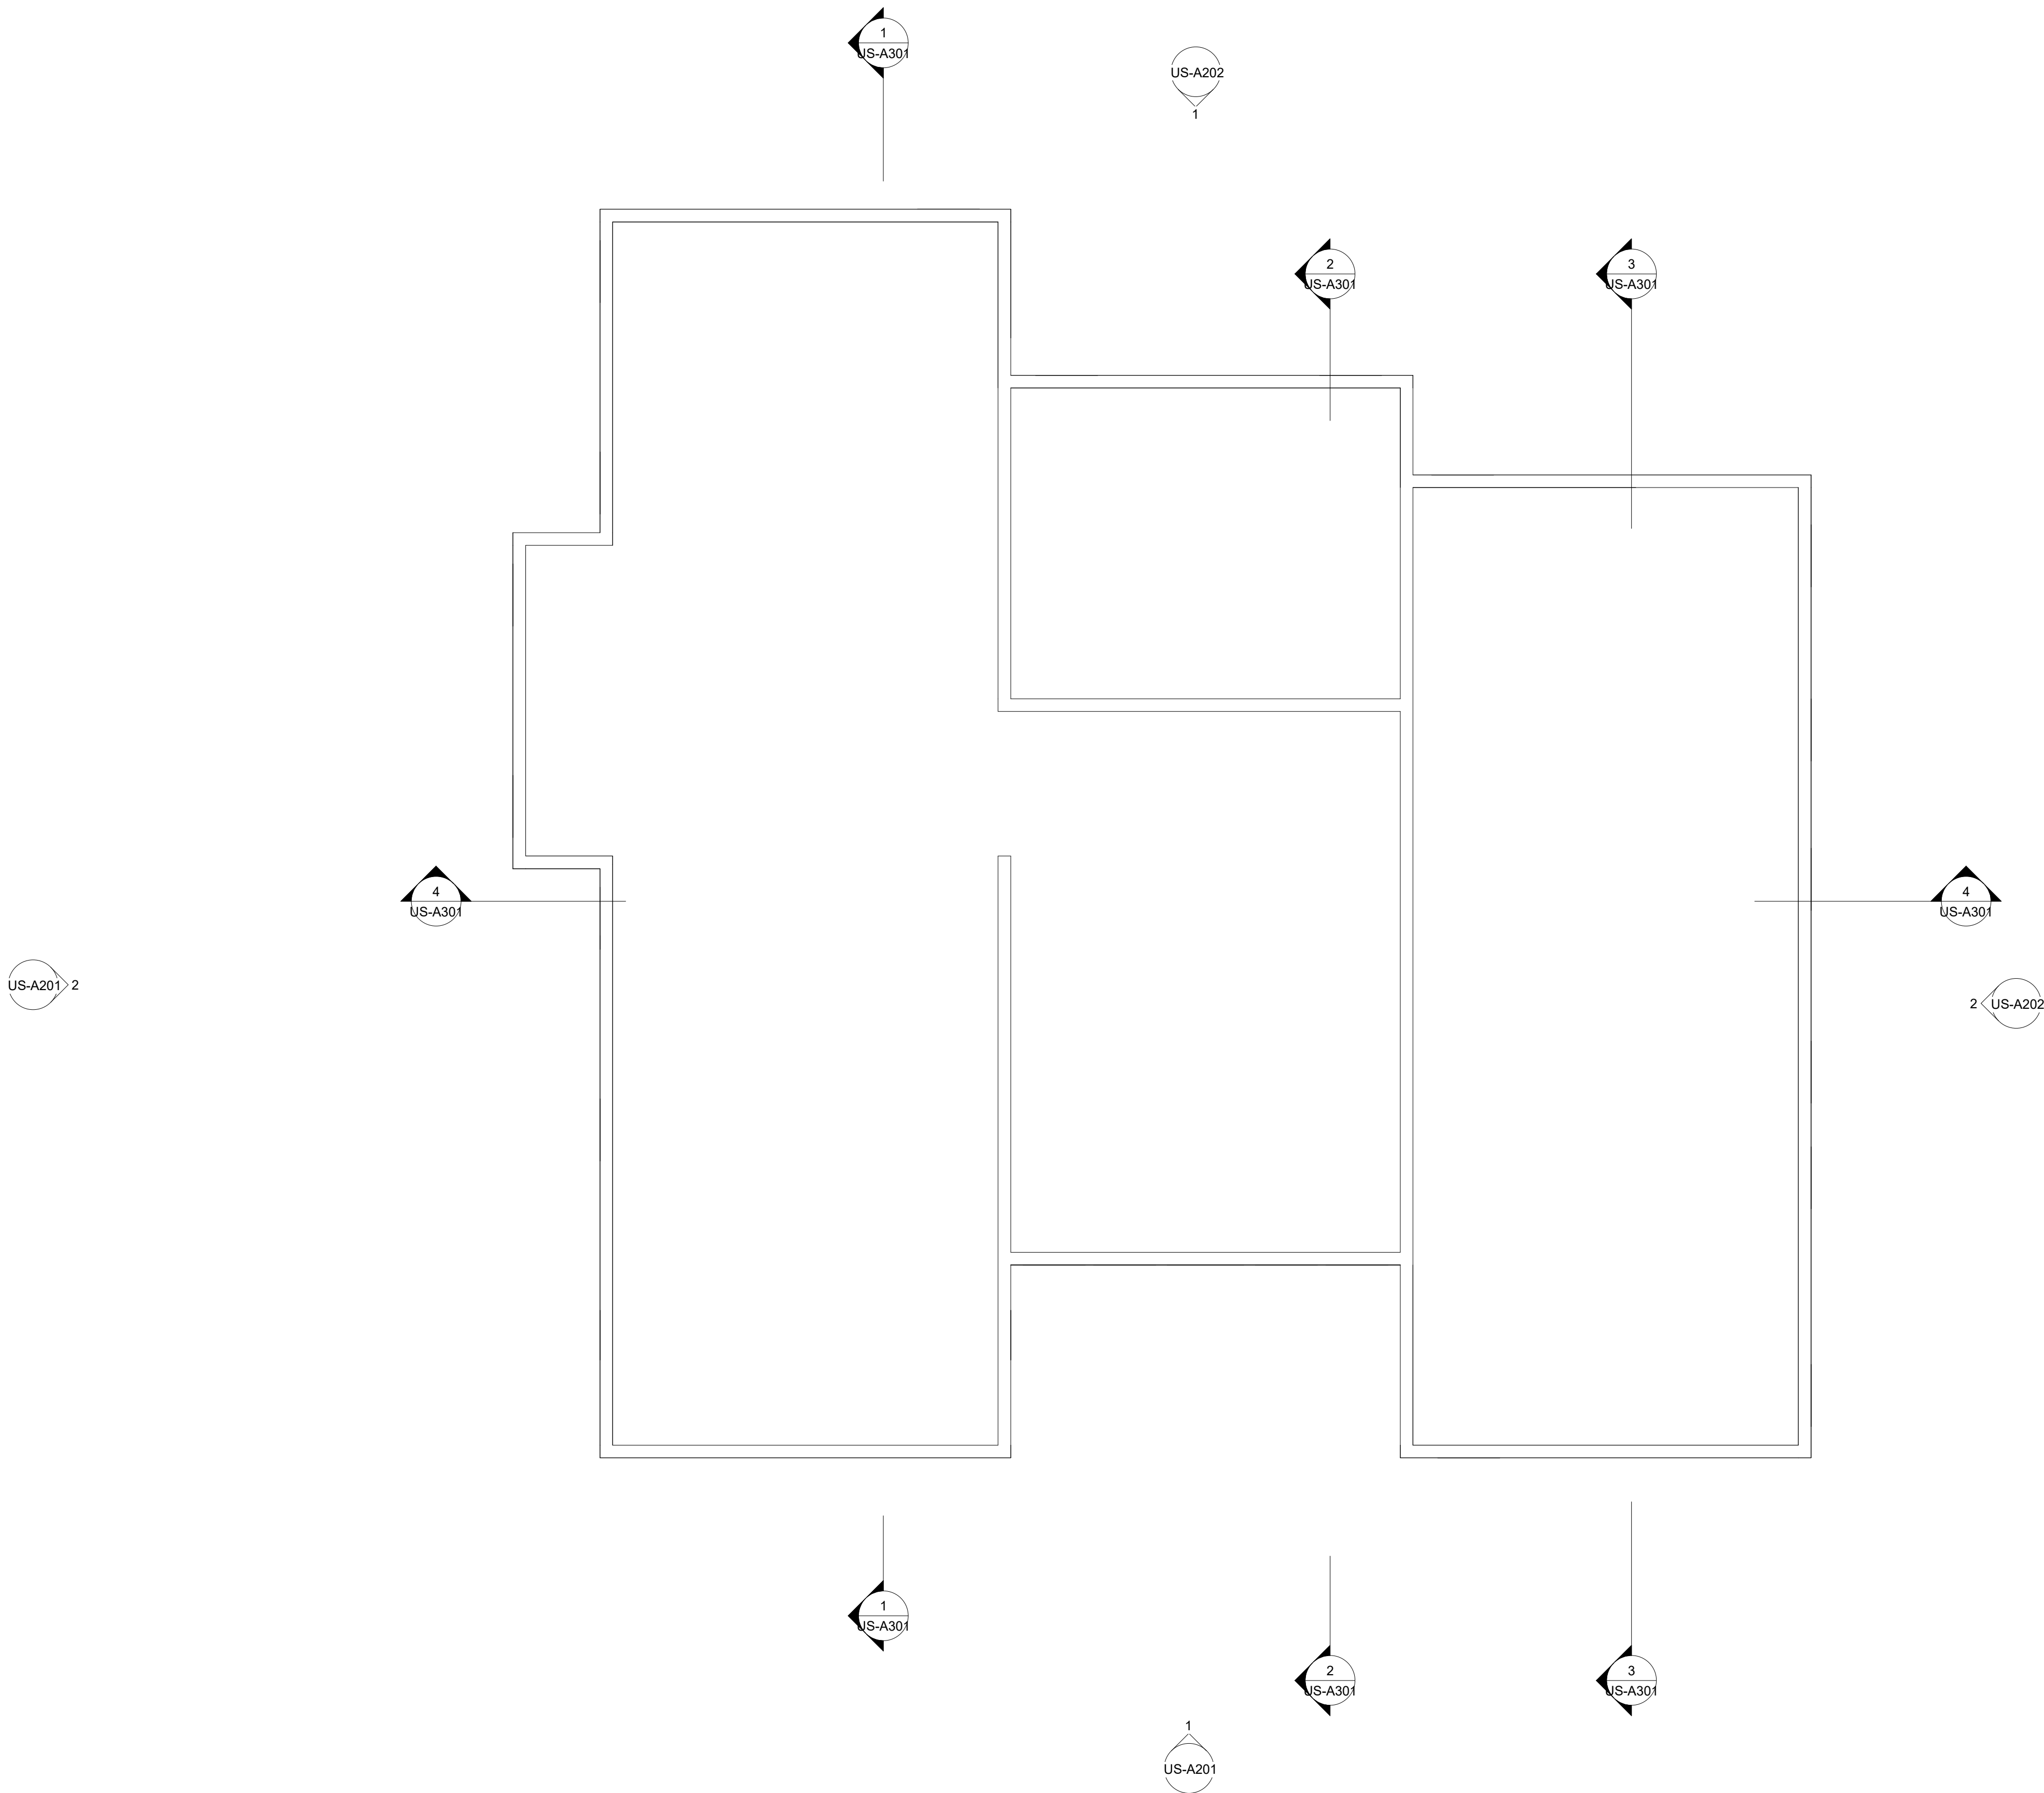

1 UPPER SCHOOL ROOF PLAN
1/8" = 1'-0"

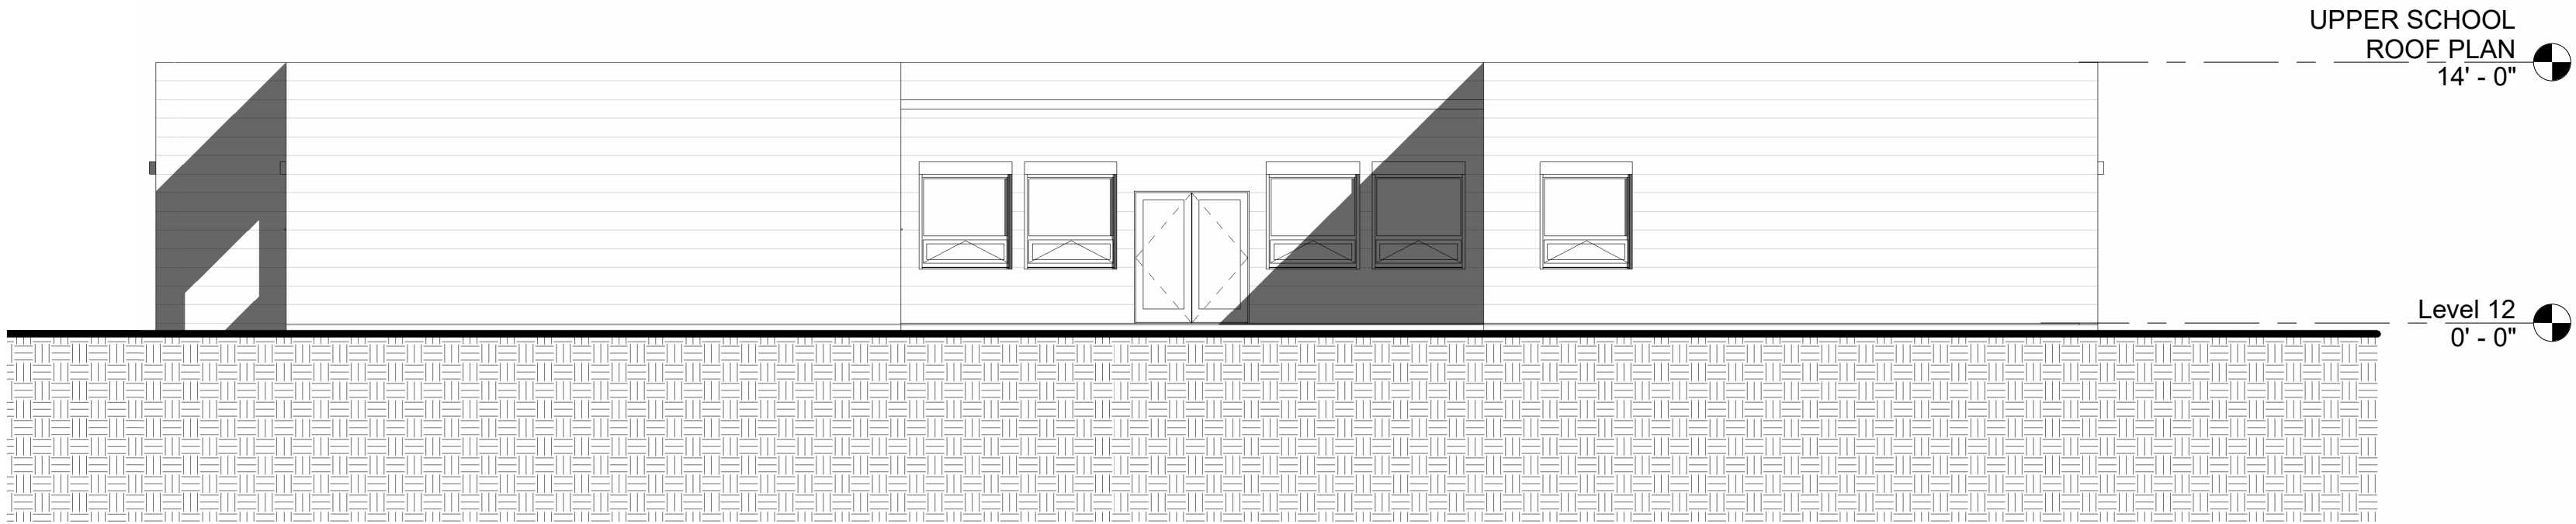

1
UPPER SCHOOL SOUTH
ELEVATION
1/8" = 1'-0"

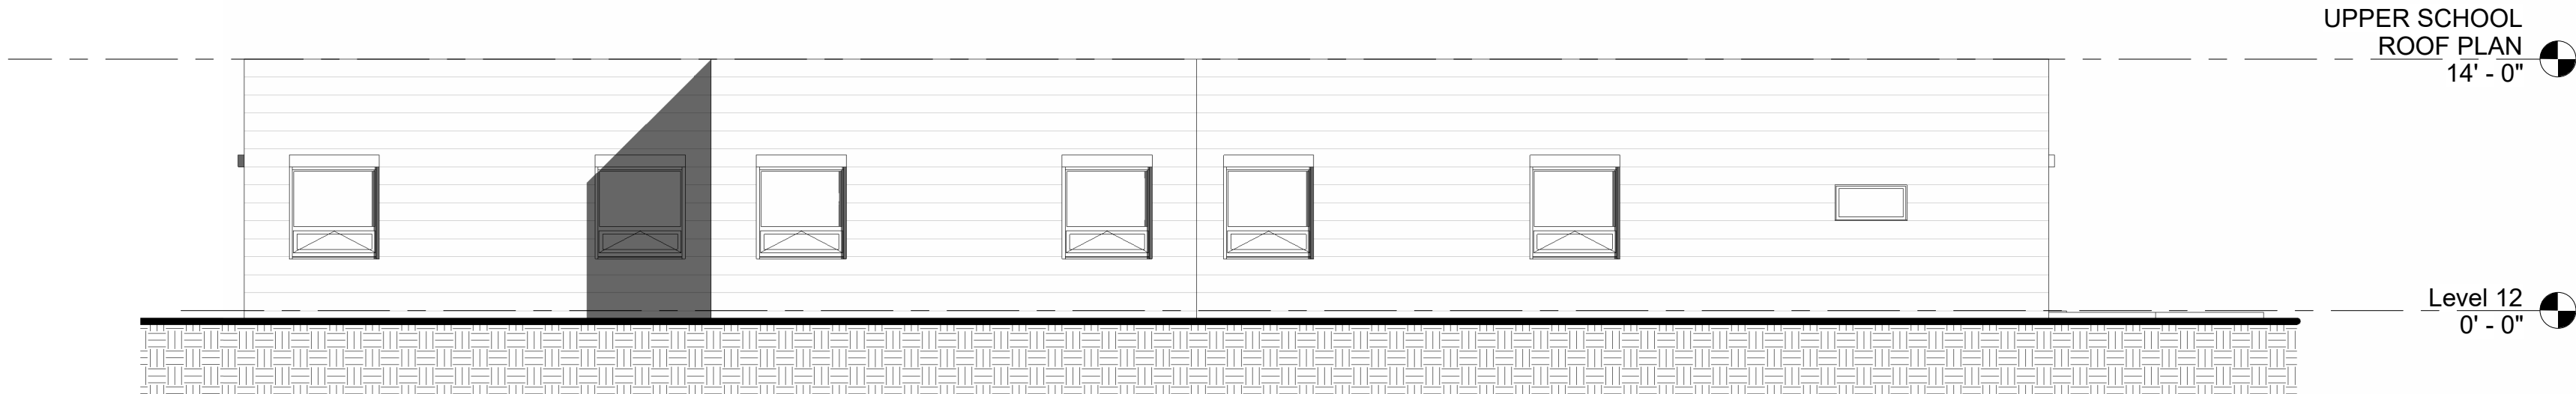


2
UPPER SCHOOL WEST ELEVATION
1/8" = 1'-0"

ARCHITECT
BOSCHULTE ARCHITECTURE, LLC
PO Box 303190
St. Thomas, VI 00803
41-42 Keppeler Cade
St. Thomas, VI 00802
phone: (340) 777-2375
e-mail: info@boschulte.com
website: www.boschulte.com

RECONSTRUCTION OF
IQRA ACADEMY
1 ESTATE CANE, FREDERIKSTED
ST. CROIX, VIRGIN ISLANDS 00840


PROGRESS SET		
No.	Description	Date
REVISIONS		
No.	Description	Date
Project number	2023.018.00	
Date	12/19/2025	
Drawn by	JTB	
Checked by	JTB	

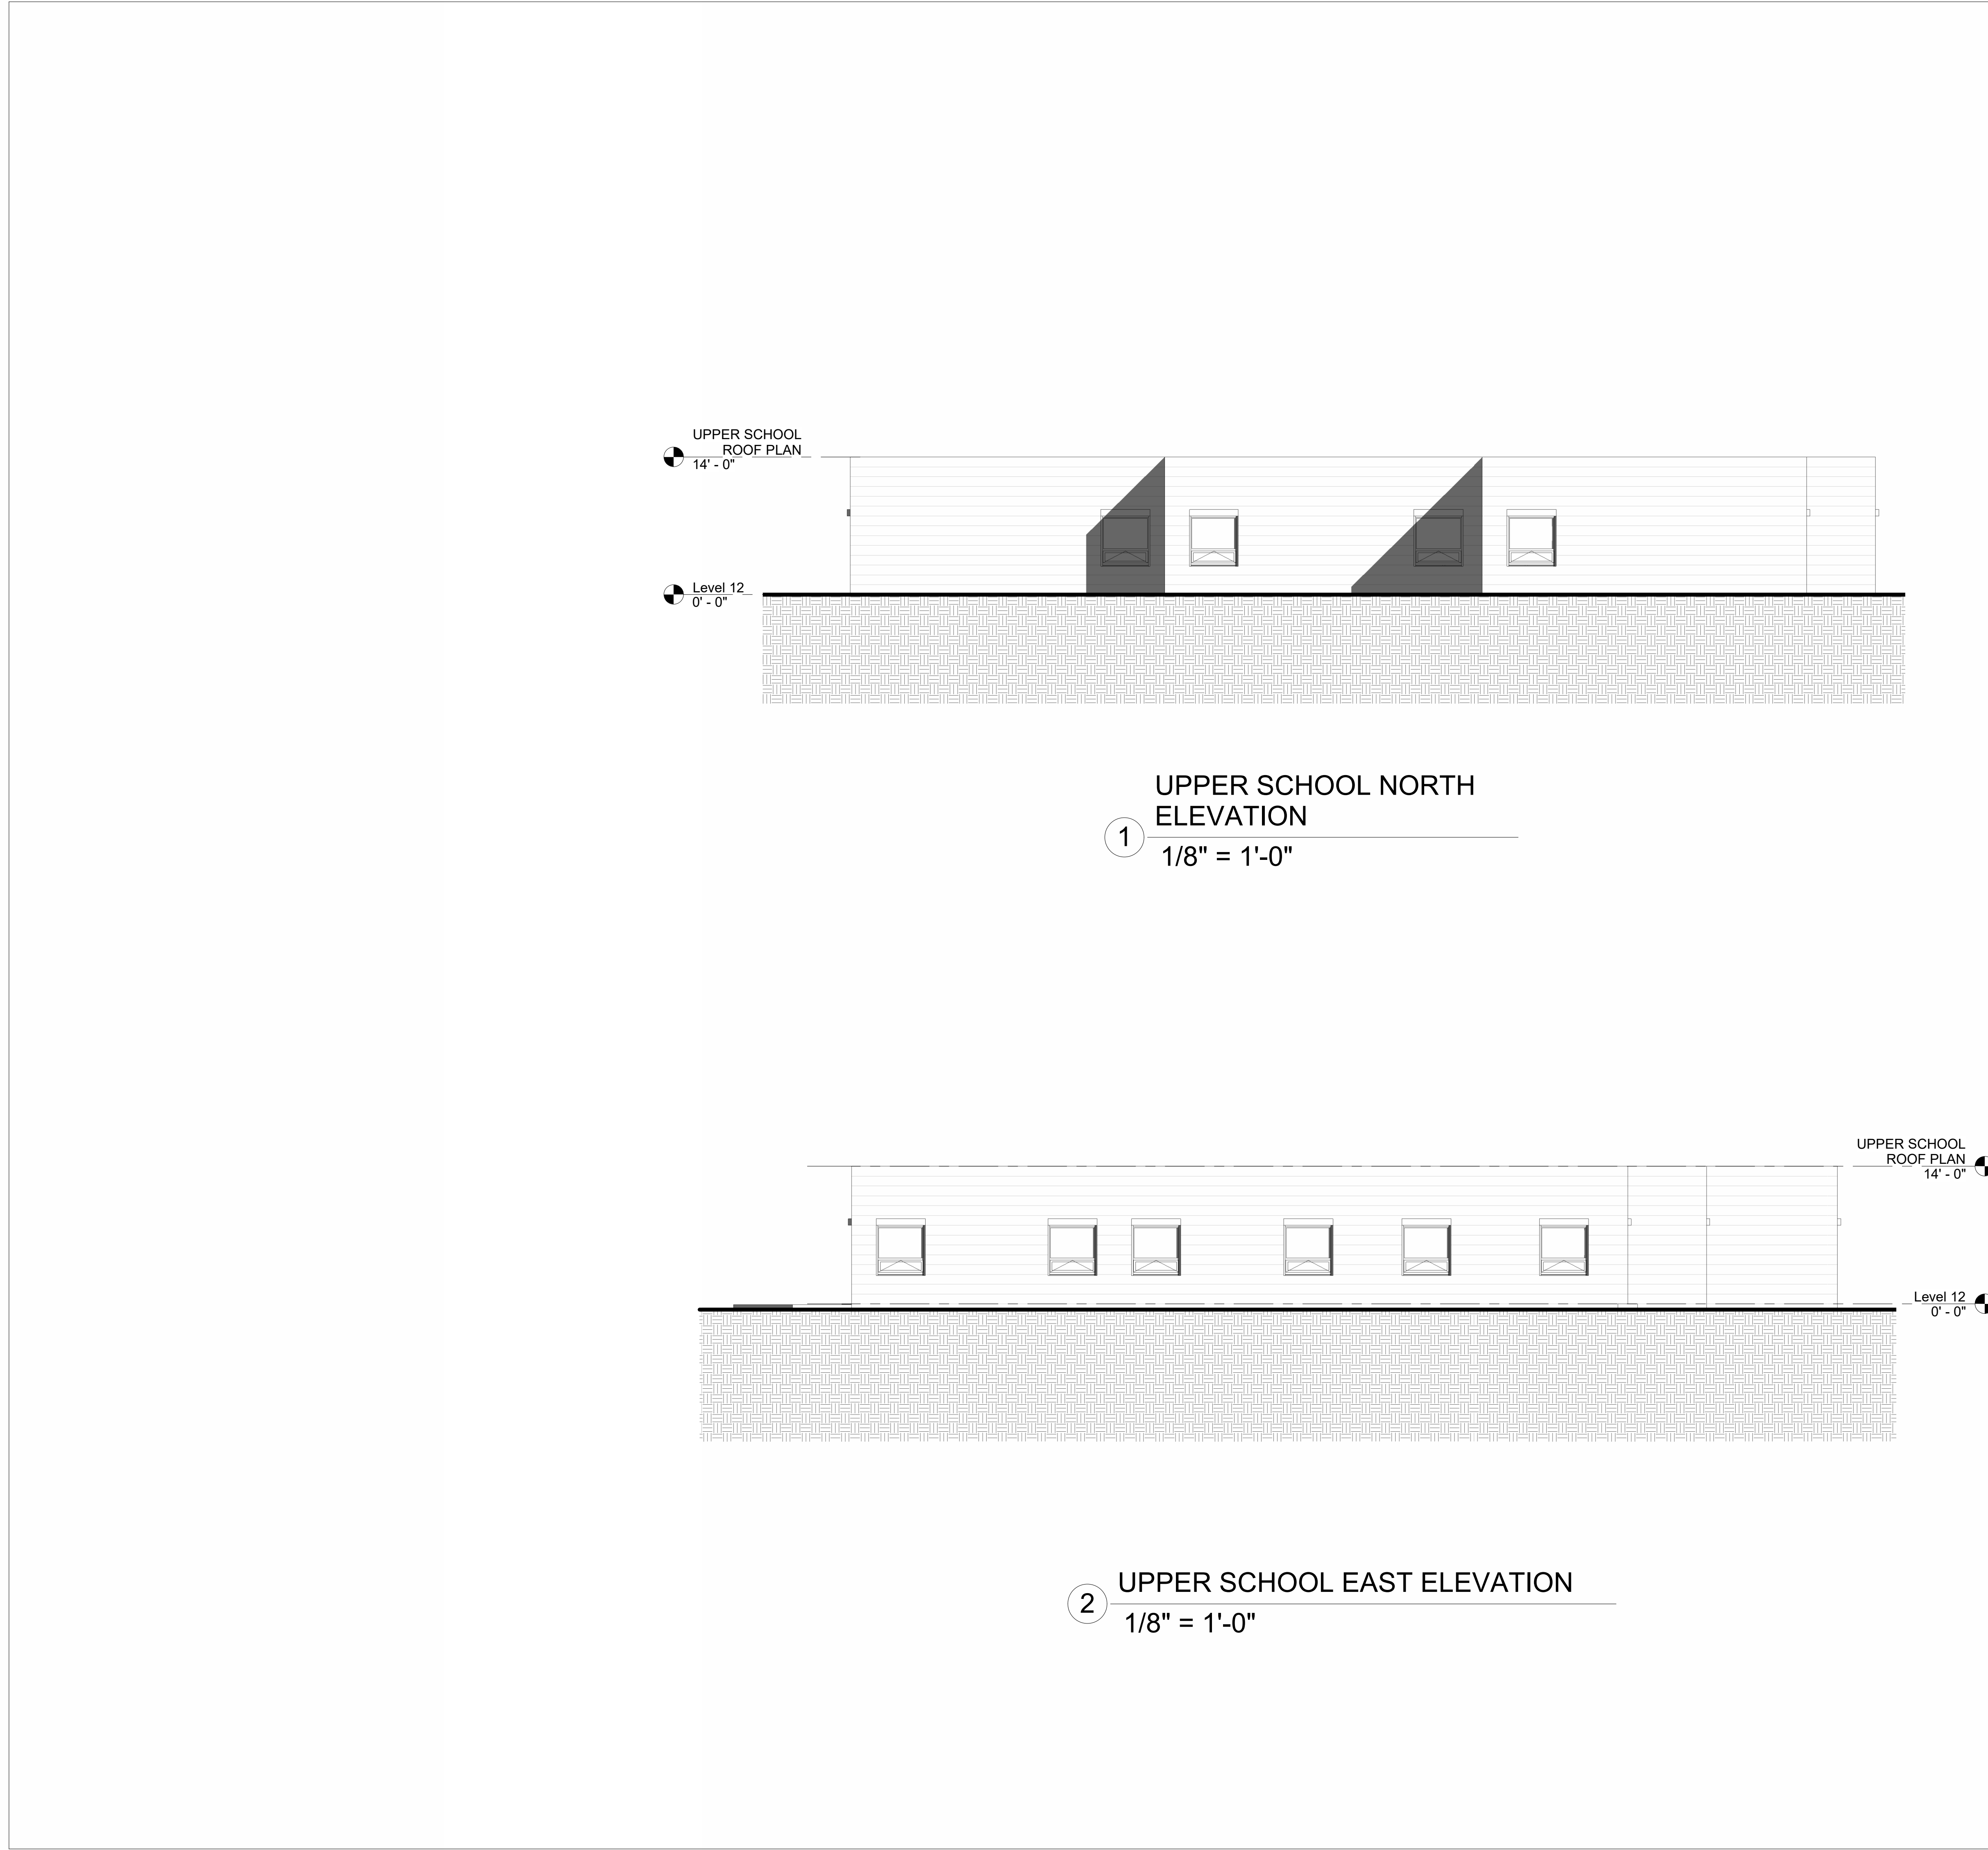


1
UPPER SCHOOL NORTH
ELEVATION
1/8" = 1'-0"

2
UPPER SCHOOL EAST ELEVATION
1/8" = 1'-0"


PROGRESS SET		
No.	Description	Date
REVISIONS		
No.	Description	Date
Project number	2023.018.00	
Date	12/19/2025	
Drawn by	JTB	
Checked by	JTB	

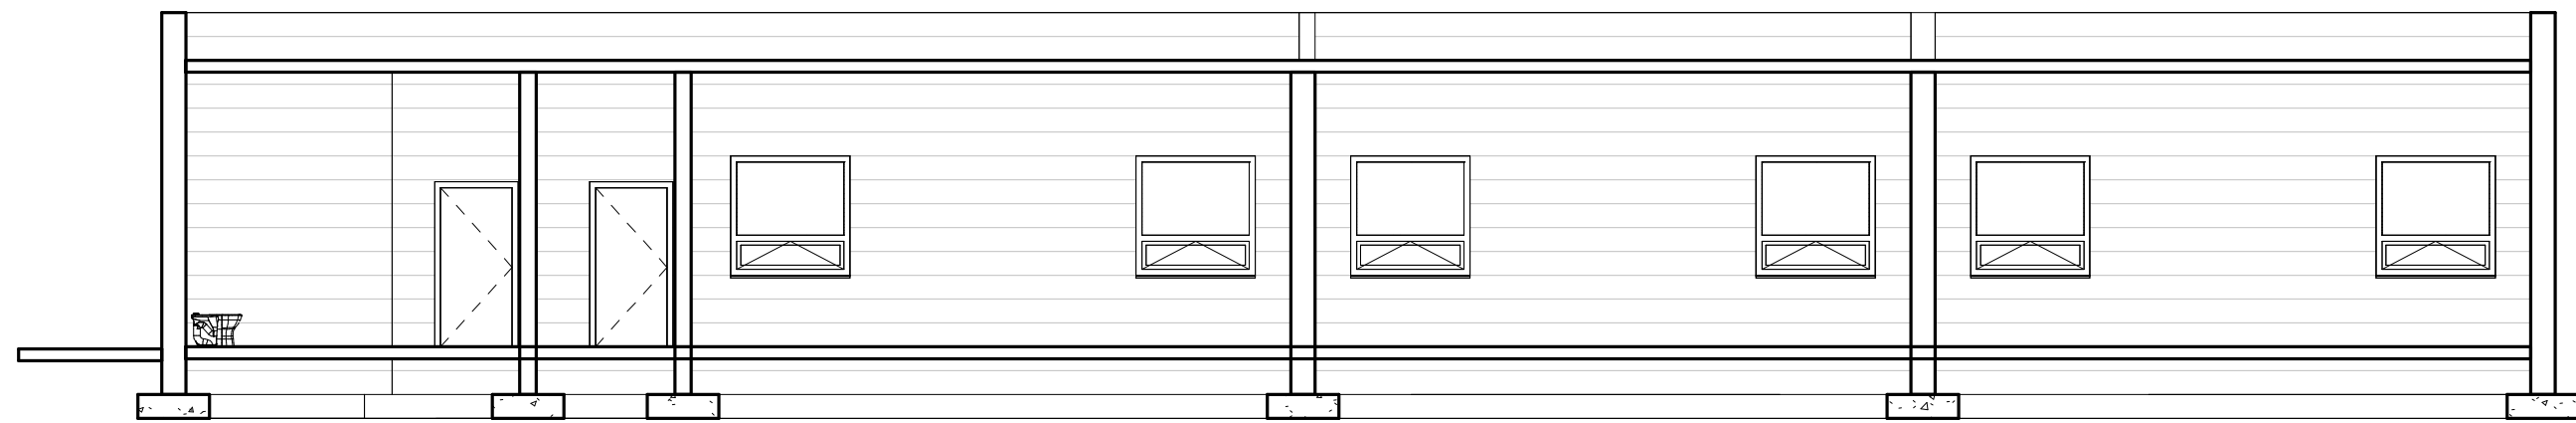


1 Section US-1
1/8" = 1'-0"

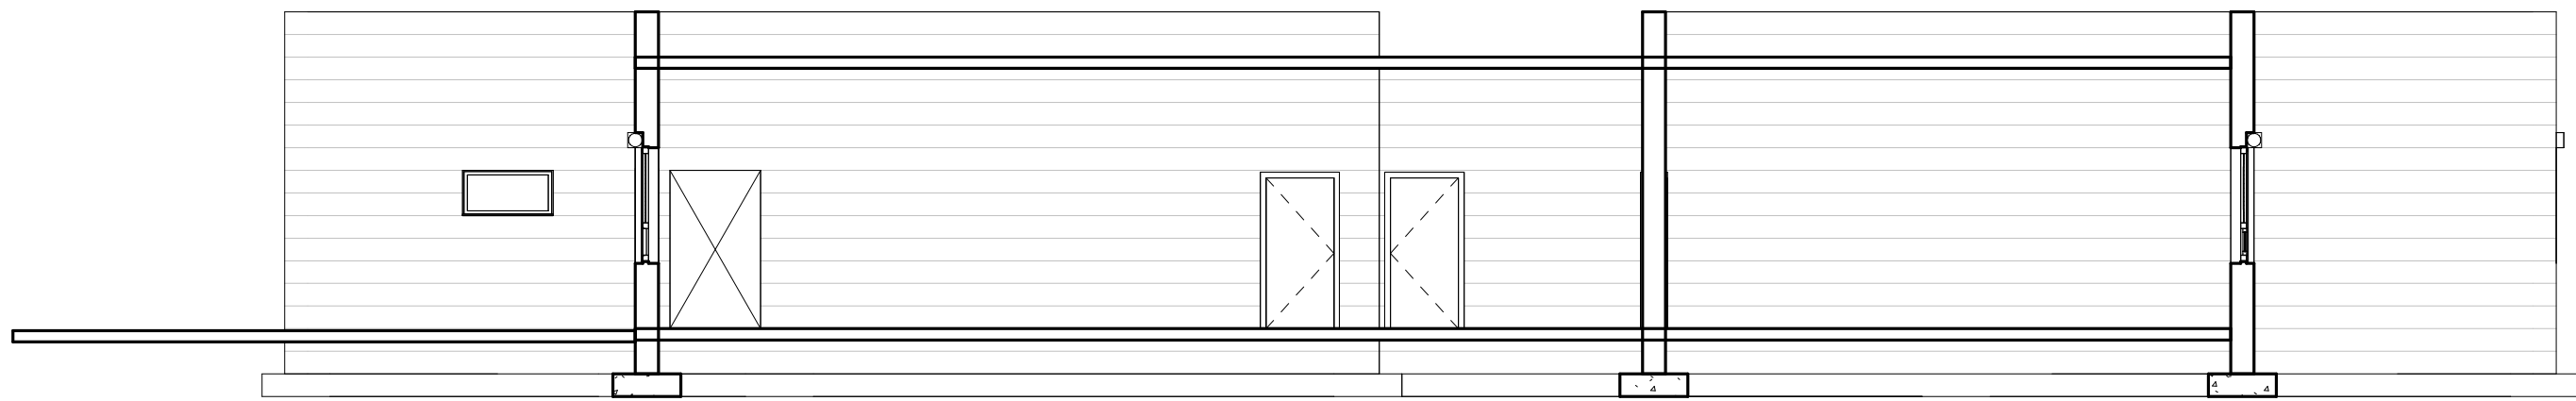

2 Section US-2
1/8" = 1'-0"

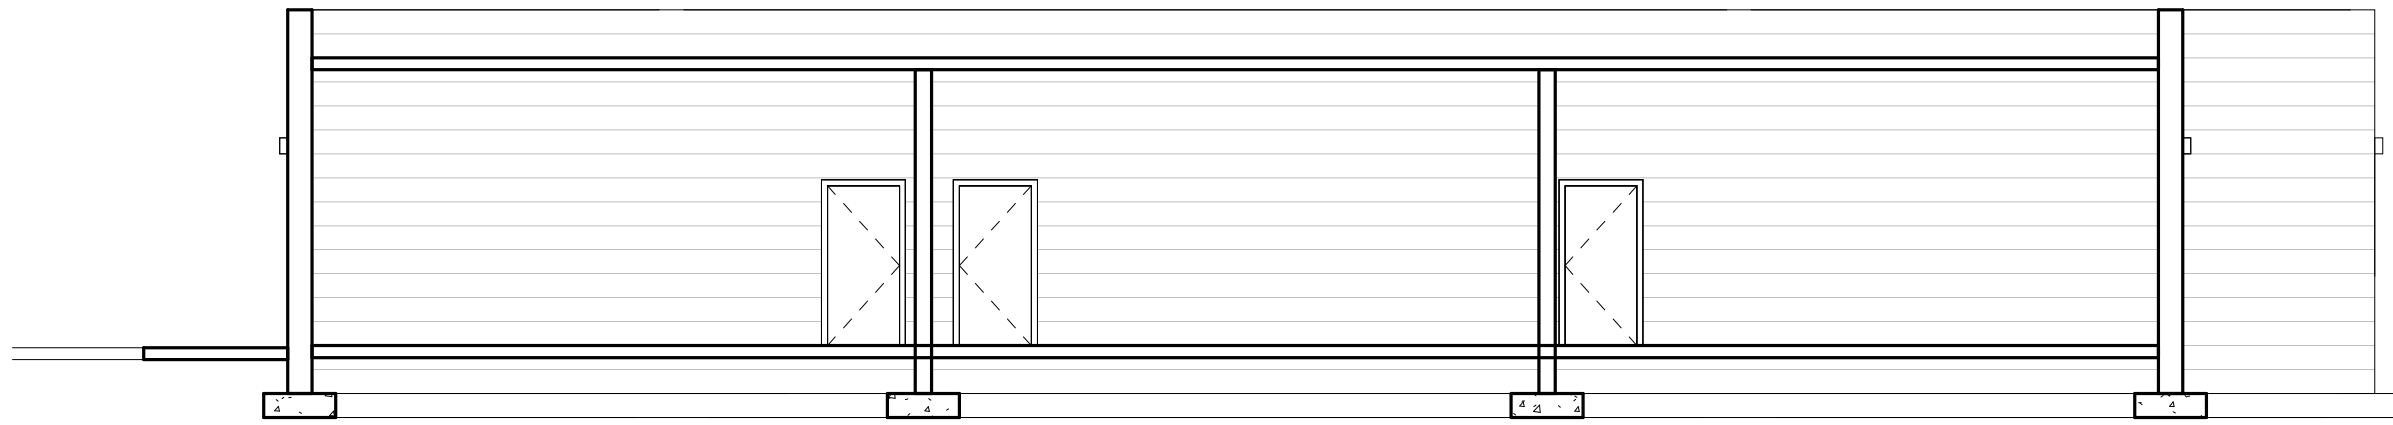

3 Section US-3
1/8" = 1'-0"

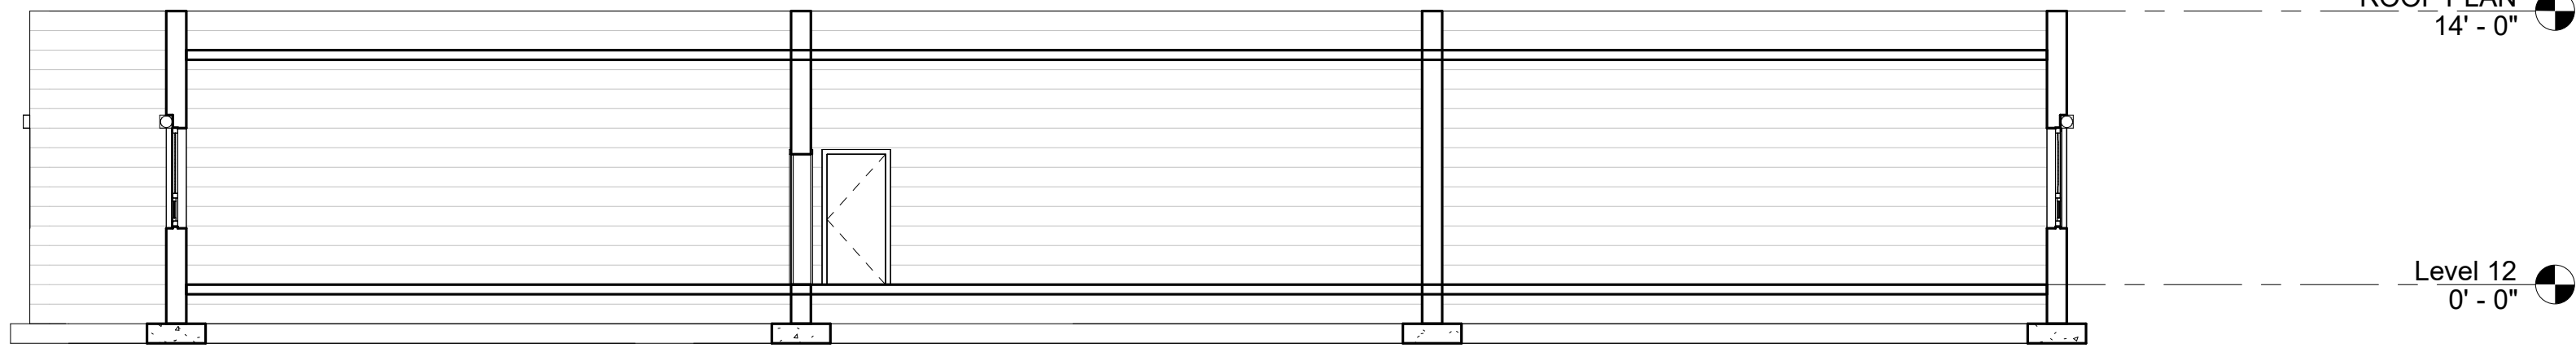

4 Section US-4
1/8" = 1'-0"

PROGRESS SET		
No.	Description	Date
REVISIONS		
No.	Description	Date
Project number	2023.018.00	
Date	12/19/2025	
Drawn by	JTB	
Checked by	JTB	

RECONSTRUCTION OF
IQRA ACADEMY
1 ESTATE CANE, FREDERIKSTED
ST. CROIX, VIRGIN ISLANDS 00840

PROGRESS SET		
No.	Description	Date
REVISIONS		
No.	Description	Date
Project number	2023.018.00	
Date	12/19/2025	
Drawn by	JTB	
Checked by	JTB	

UPPER SCHOOL
FOUNDATION PLAN

