ATTACHMENT C

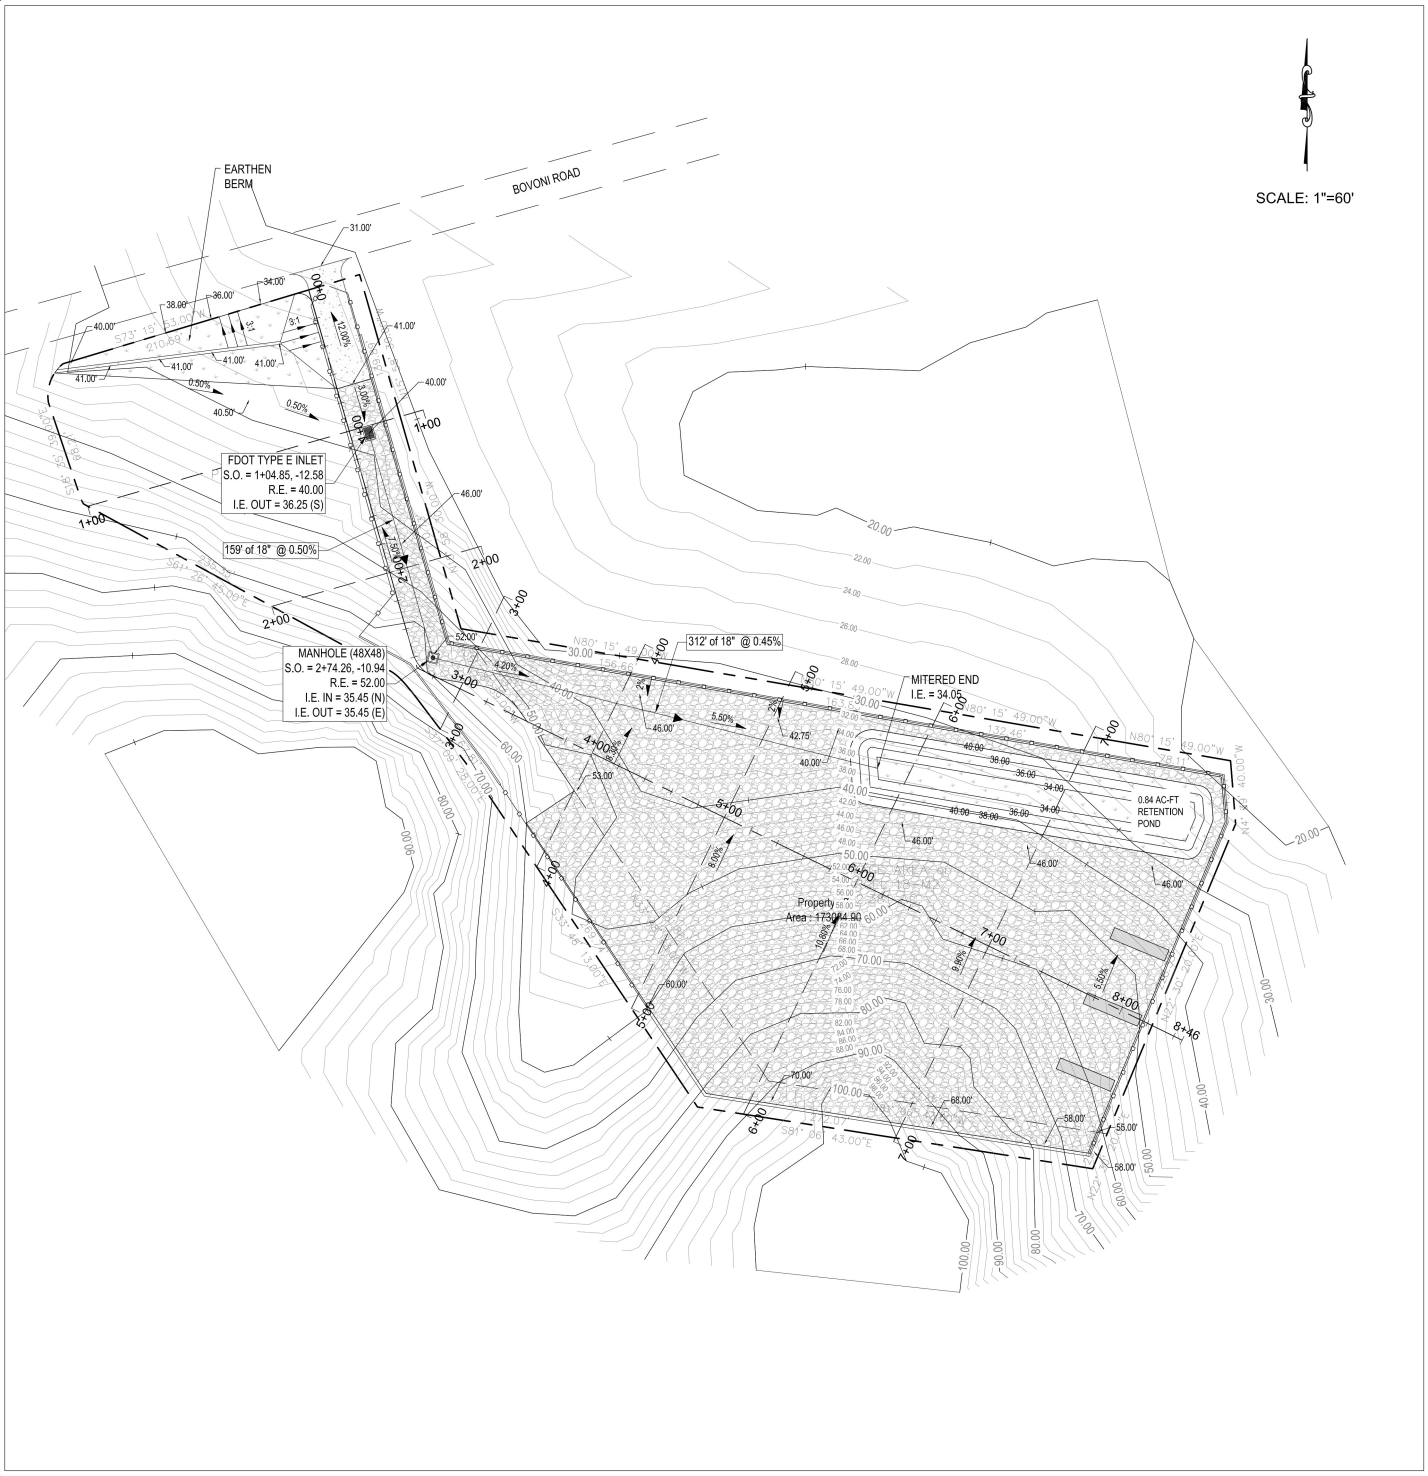

LEGEND	
1.00	MAJOR EXISTING CONTOUR
1.00	MINOR EXISTING CONTOUR

LEGEND

PROPERTY/RIGHT-OF-WAY LINE

ACCESS EASEMENT

HYDRO-SEED

WASH-ROCK GRAVEL GROUND COVER (4" THICK)

8" THICK 5,000 PSI CONCRETE PAVEMENT REINF. W/ #5 @ 8" O.C. EACH WAY. PLACE ON 12" BASE (LBR 100) AND STABILIZED SUBGRADE (LBR 40)

CUT & FILL VOLUMES	
CUT VOLUME	24,370 CY
FILL VOLUME	12,900 CY

REFERENCE DRAWINGS	DATE	REVISIONS	REVISED	CHECKED

PROFESSIONAL ENGINEER DAMIAN CARTWRIGHT 28851-1B SUNSTEI NIOMA & CO

18M-2 ESTATE BOVONI
ST. THOMAS, U.S.V.I

GRADING AND DRAINAGE PLAN

Axis Development Group, LLC
9010 ESTATE COTTAGE, SUITE 2
CHRISTIANSTED, U.S.V.I. 00820
Ph. (340) 713-1100
Email: info@eleven.vi

CZM PERMIT PLANS

	BY	DATE
DSGN	RCC	3/21
DRAWN	RCC	3/21
CHK'D	RCC	3/21
APPR.	RCC	3/21

PROJECT NO.

SCALE

C-3

SHEET 3 OF 12