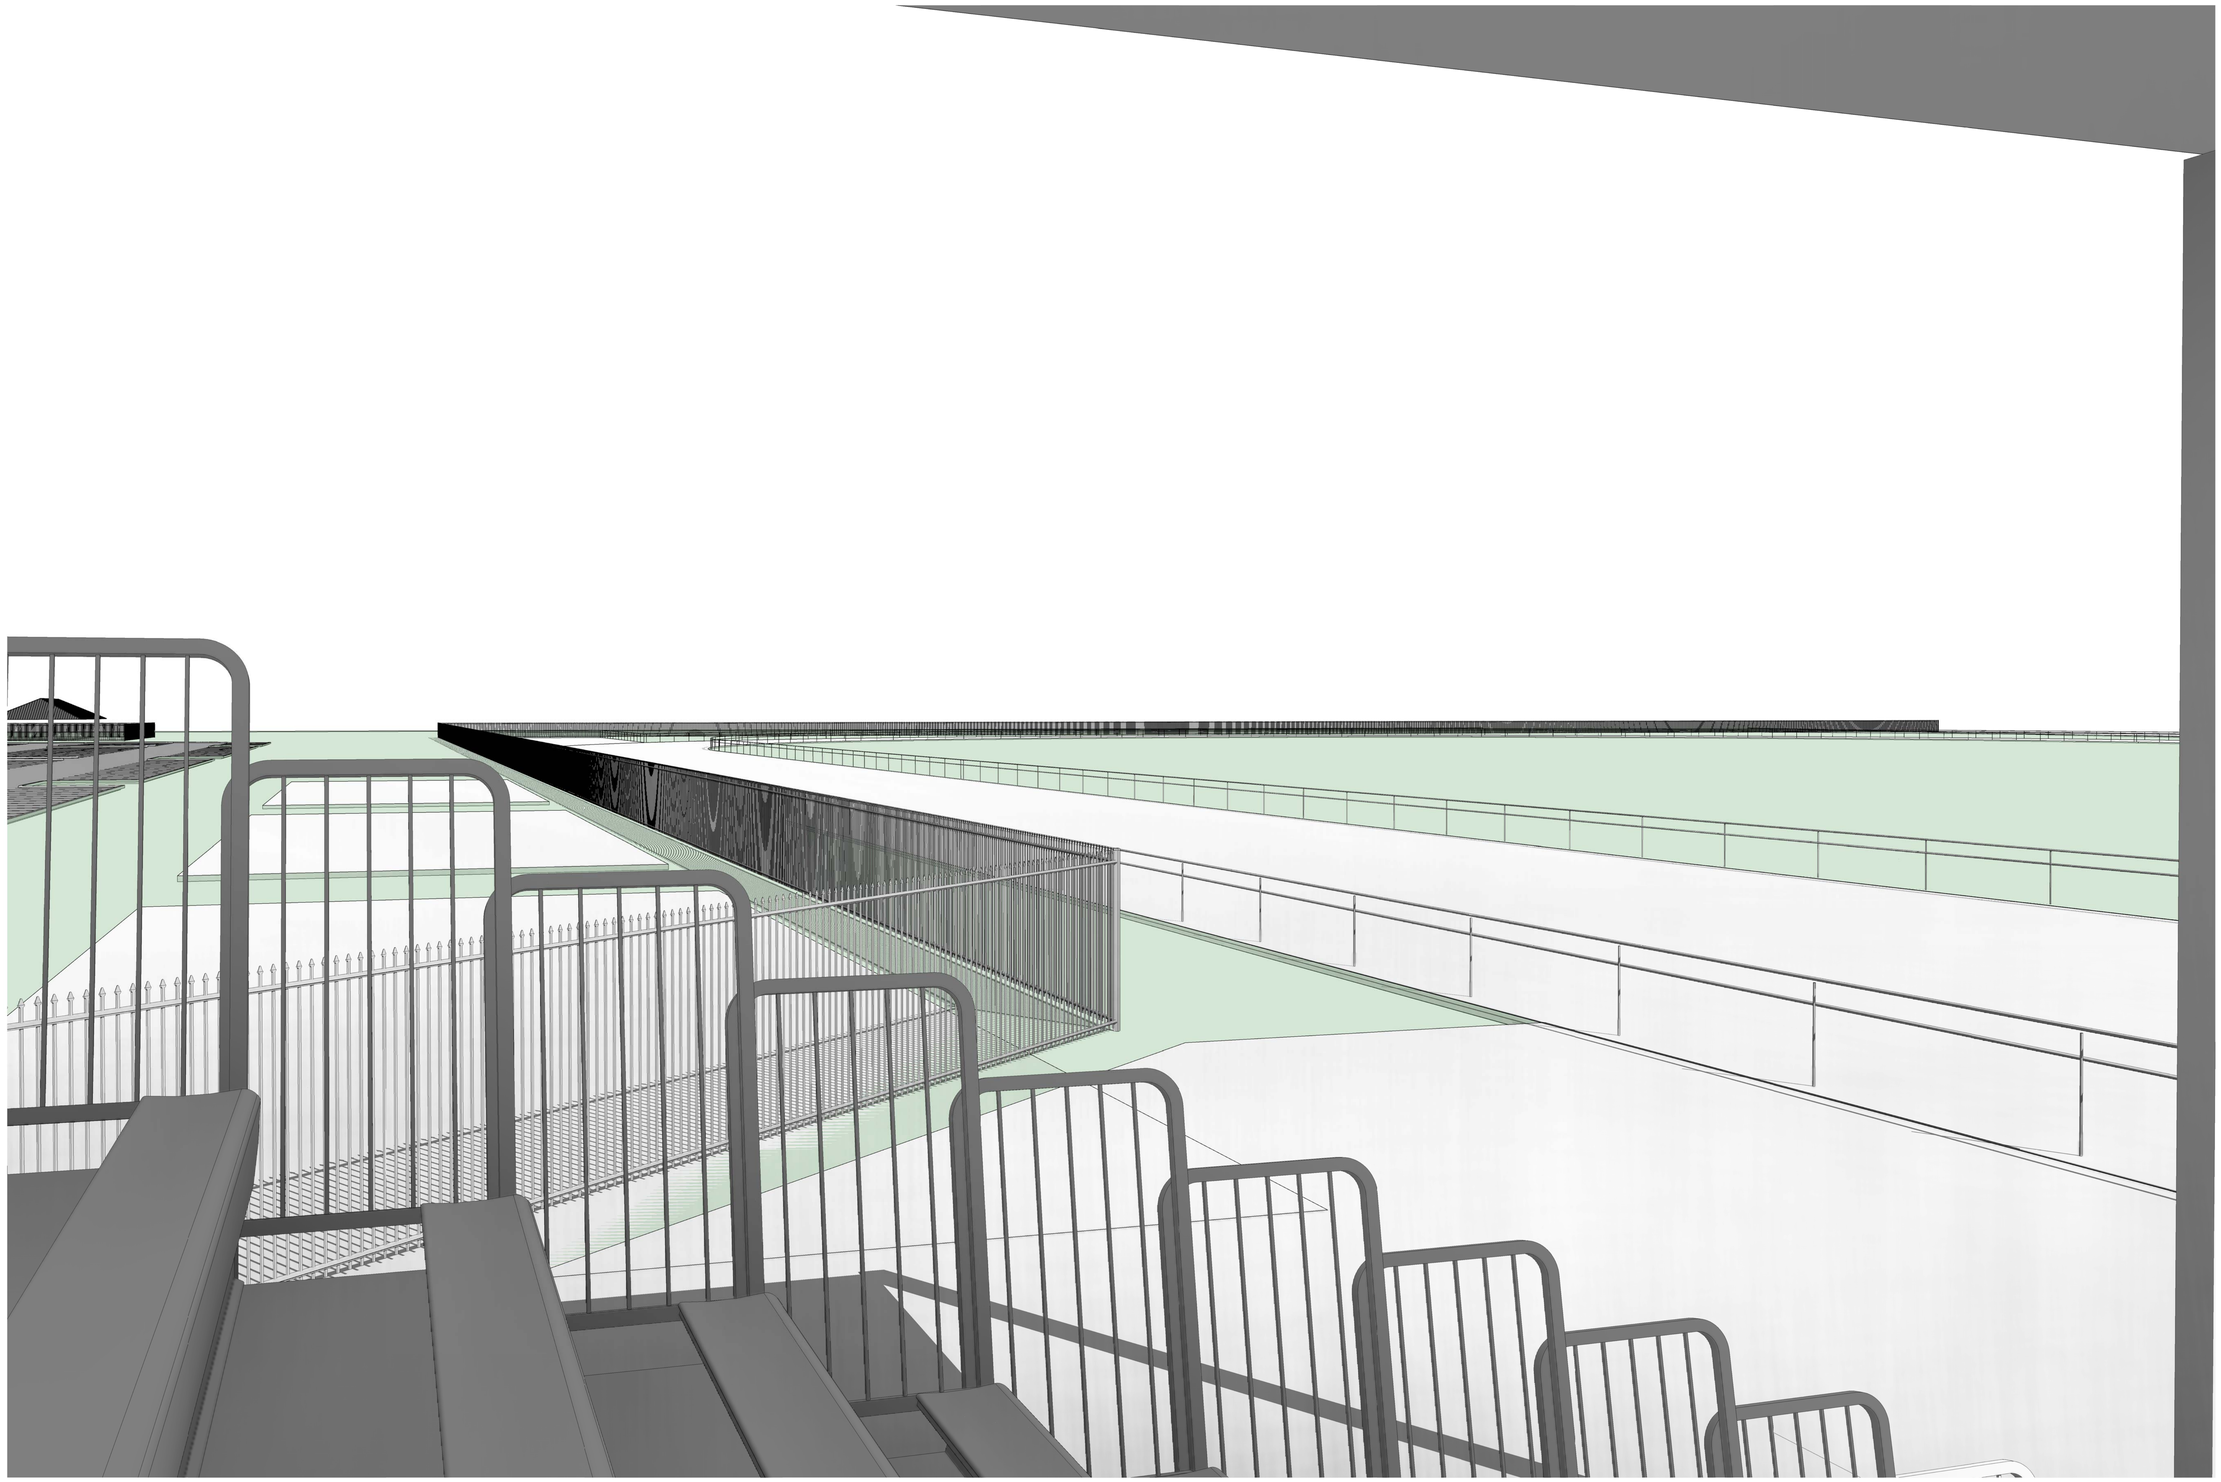

RANDAL "DOC" JAMES RACE TRACK RECONSTRUCTION

EAST BLEACHERS - HOME STRETCH VIEW

DESIGN DISTRICT ARCHITECTS

DATE: 06/22/23

SCALE:

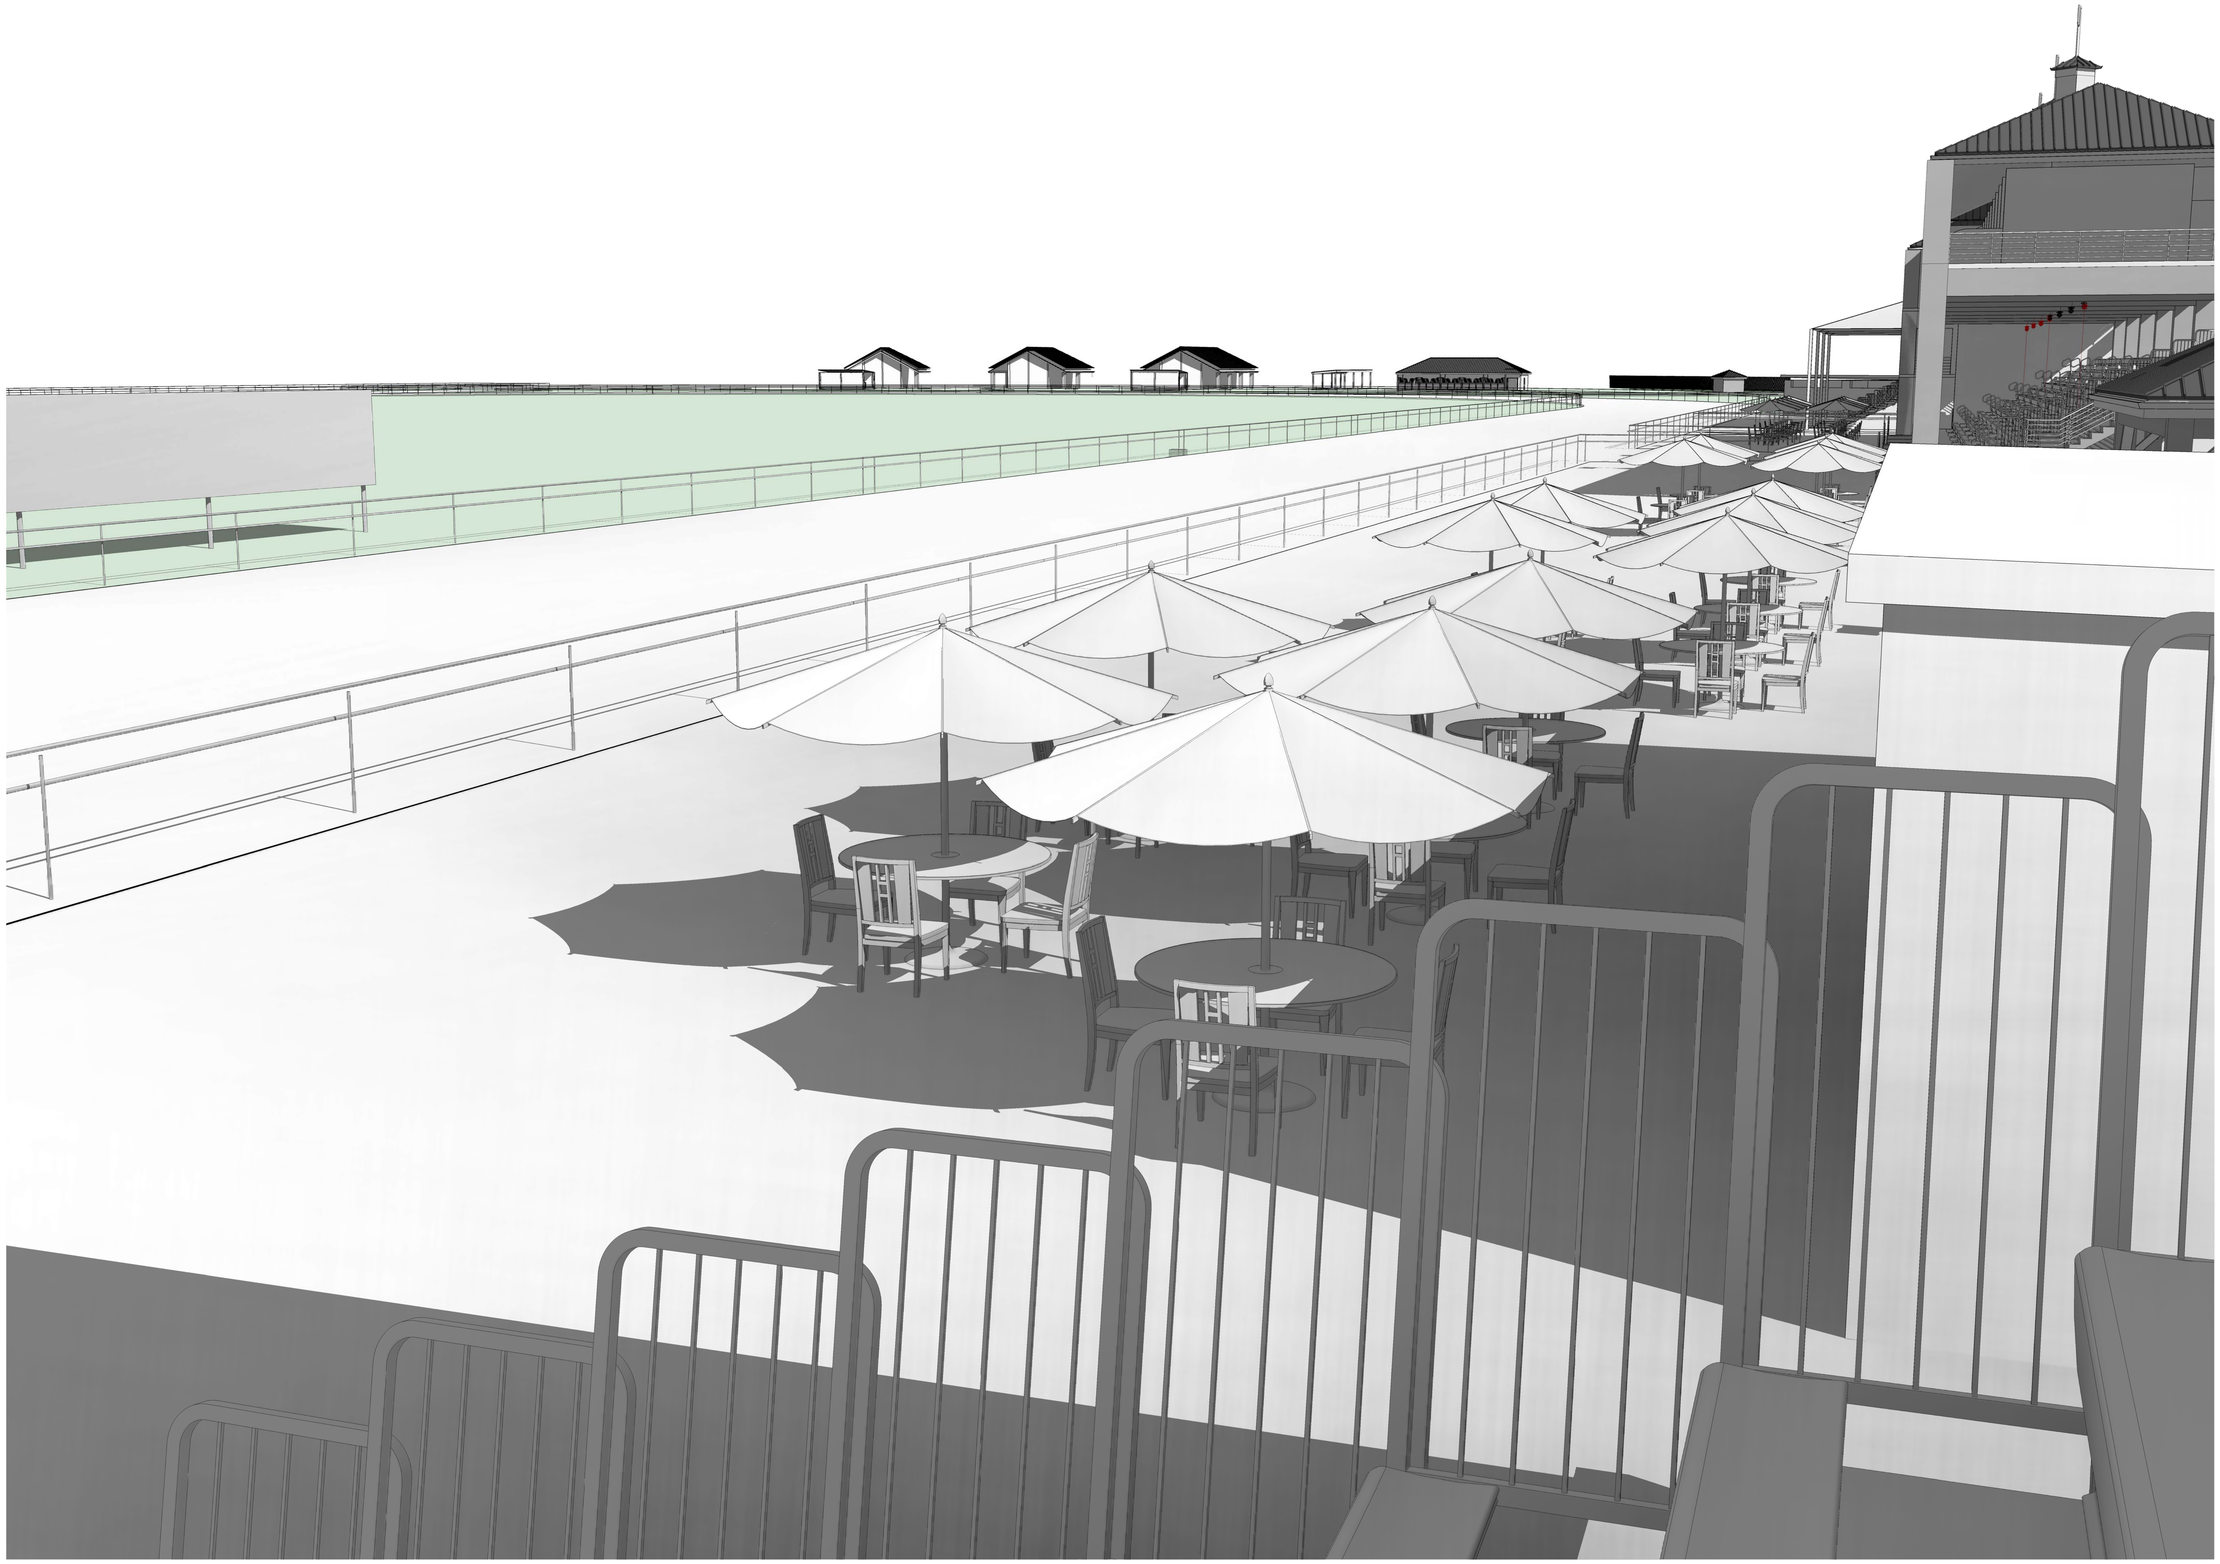

RANDAL "DOC" JAMES RACE TRACK RECONSTRUCTION

EAST BLEACHERS - FINISH LINE VIEW

DESIGN DISTRICT ARCHITECTS

DATE: 06/22/23

SCALE:

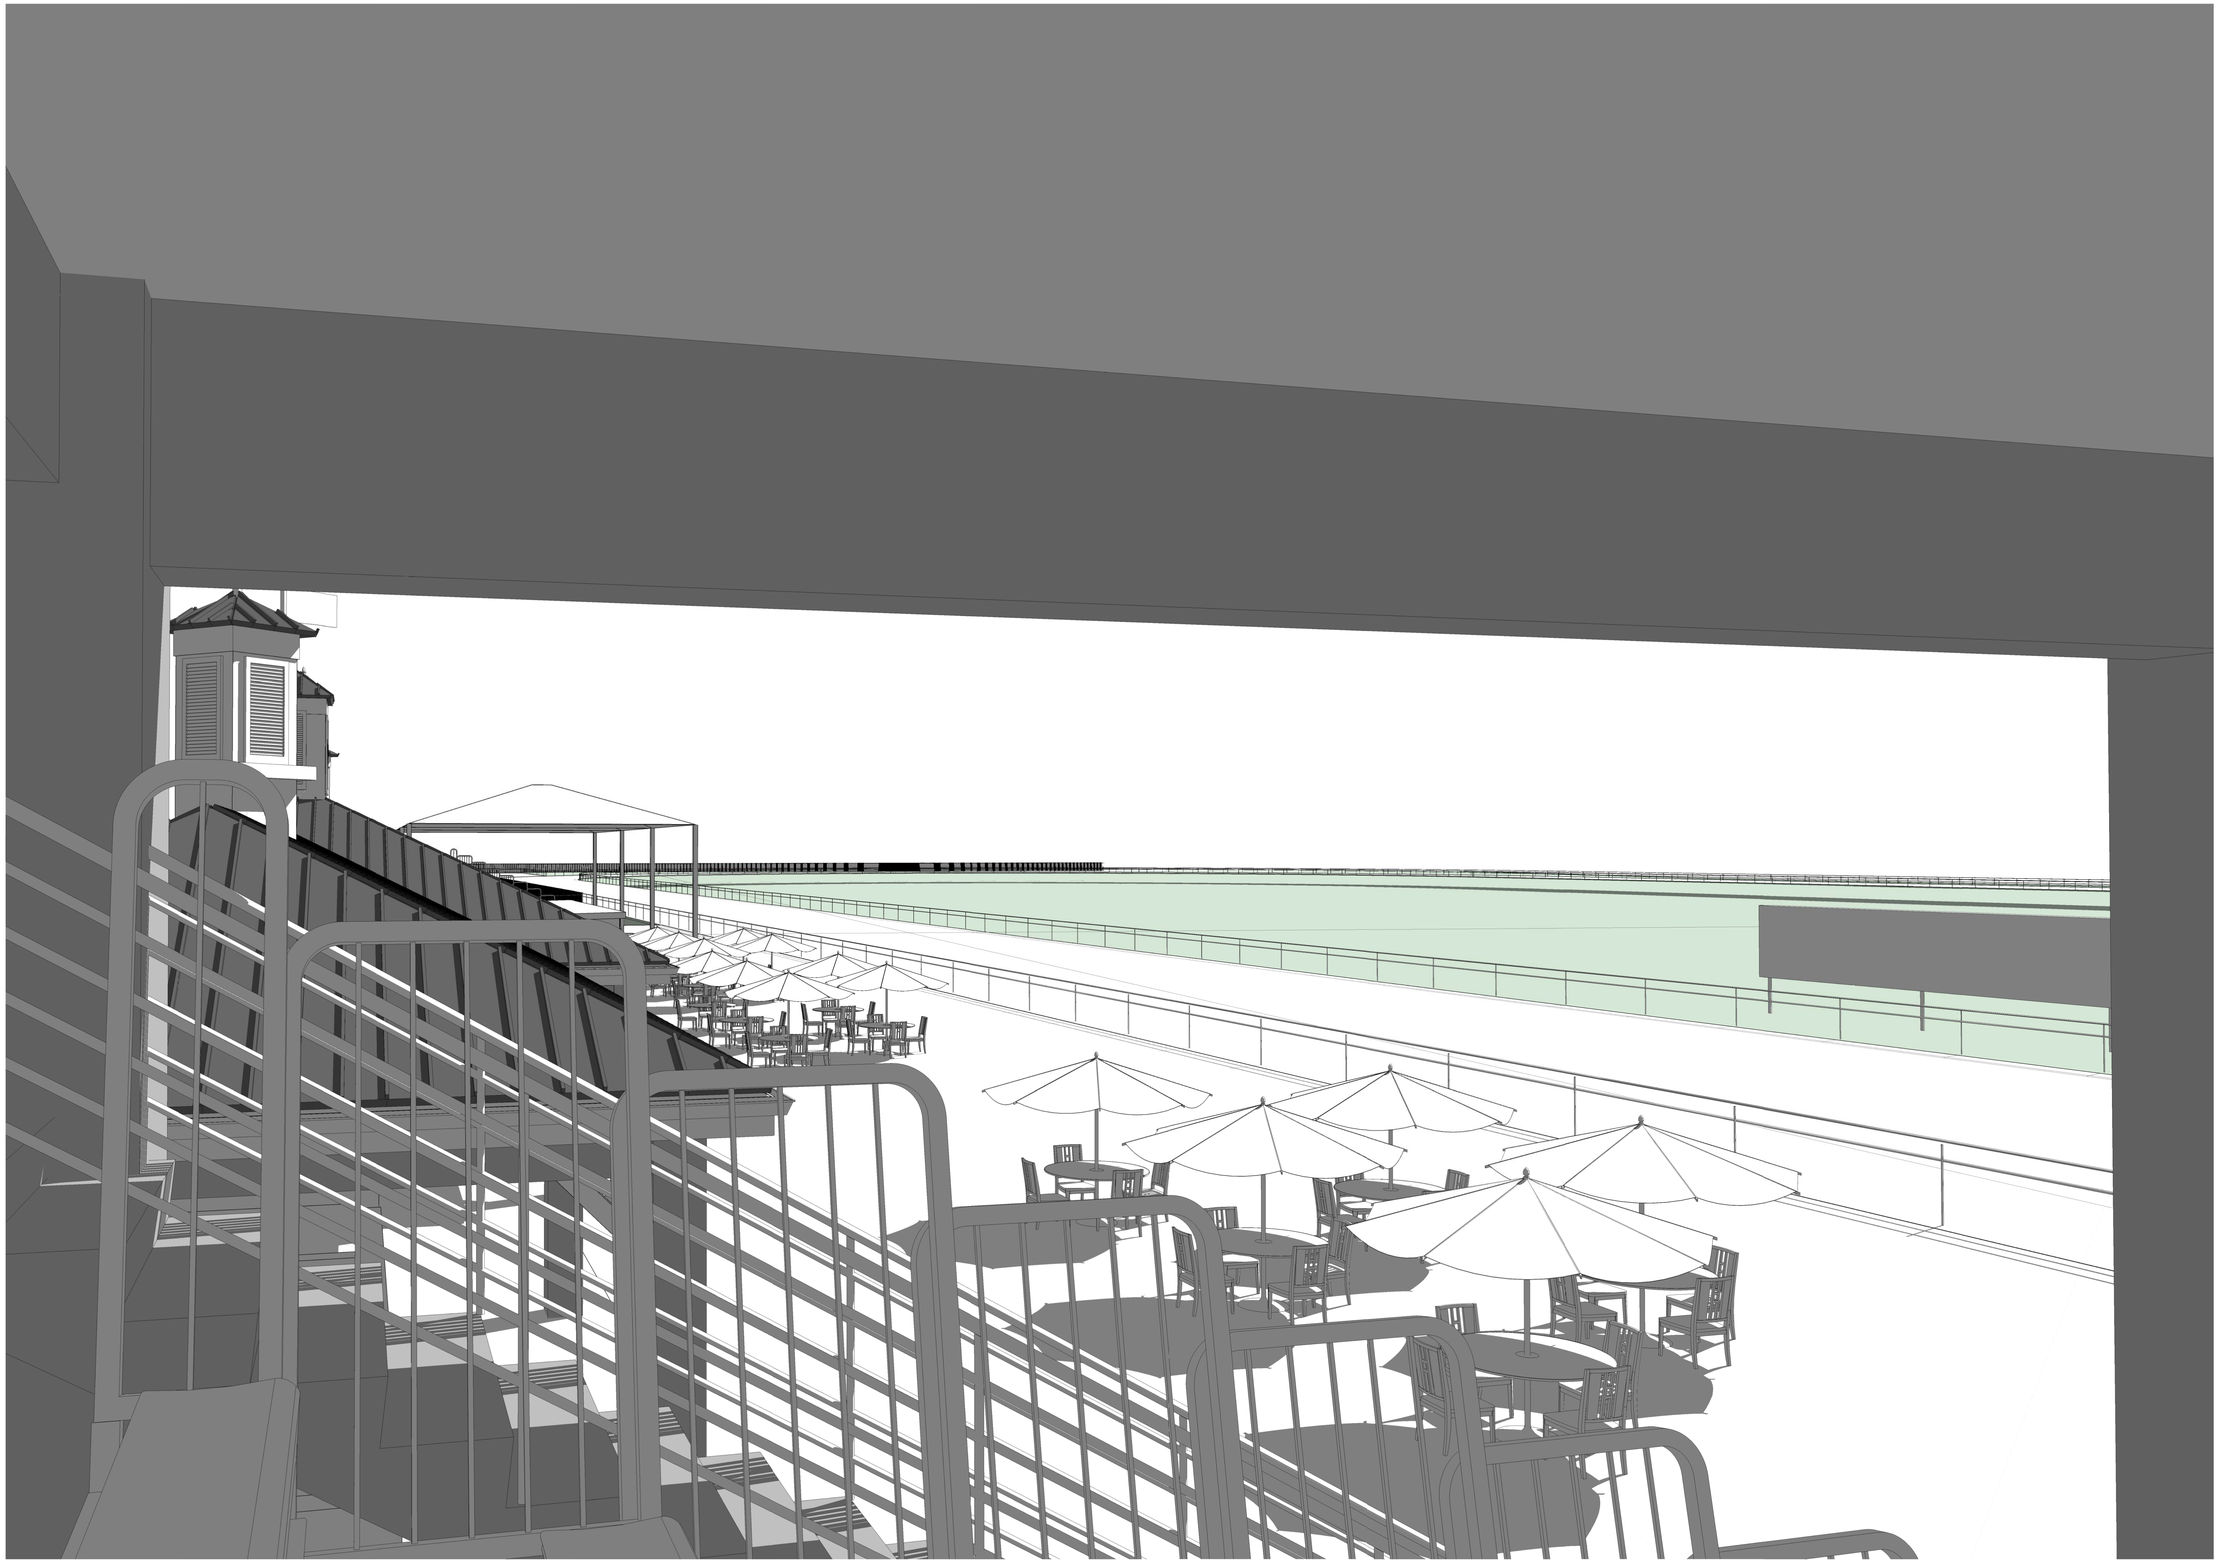

RANDAL "DOC" JAMES RACE TRACK RECONSTRUCTION

DATE: 06/22/23

GRAND STAND - HOME STRETCH VIEW

SCALE:

DESIGN DISTRICT ARCHITECTS

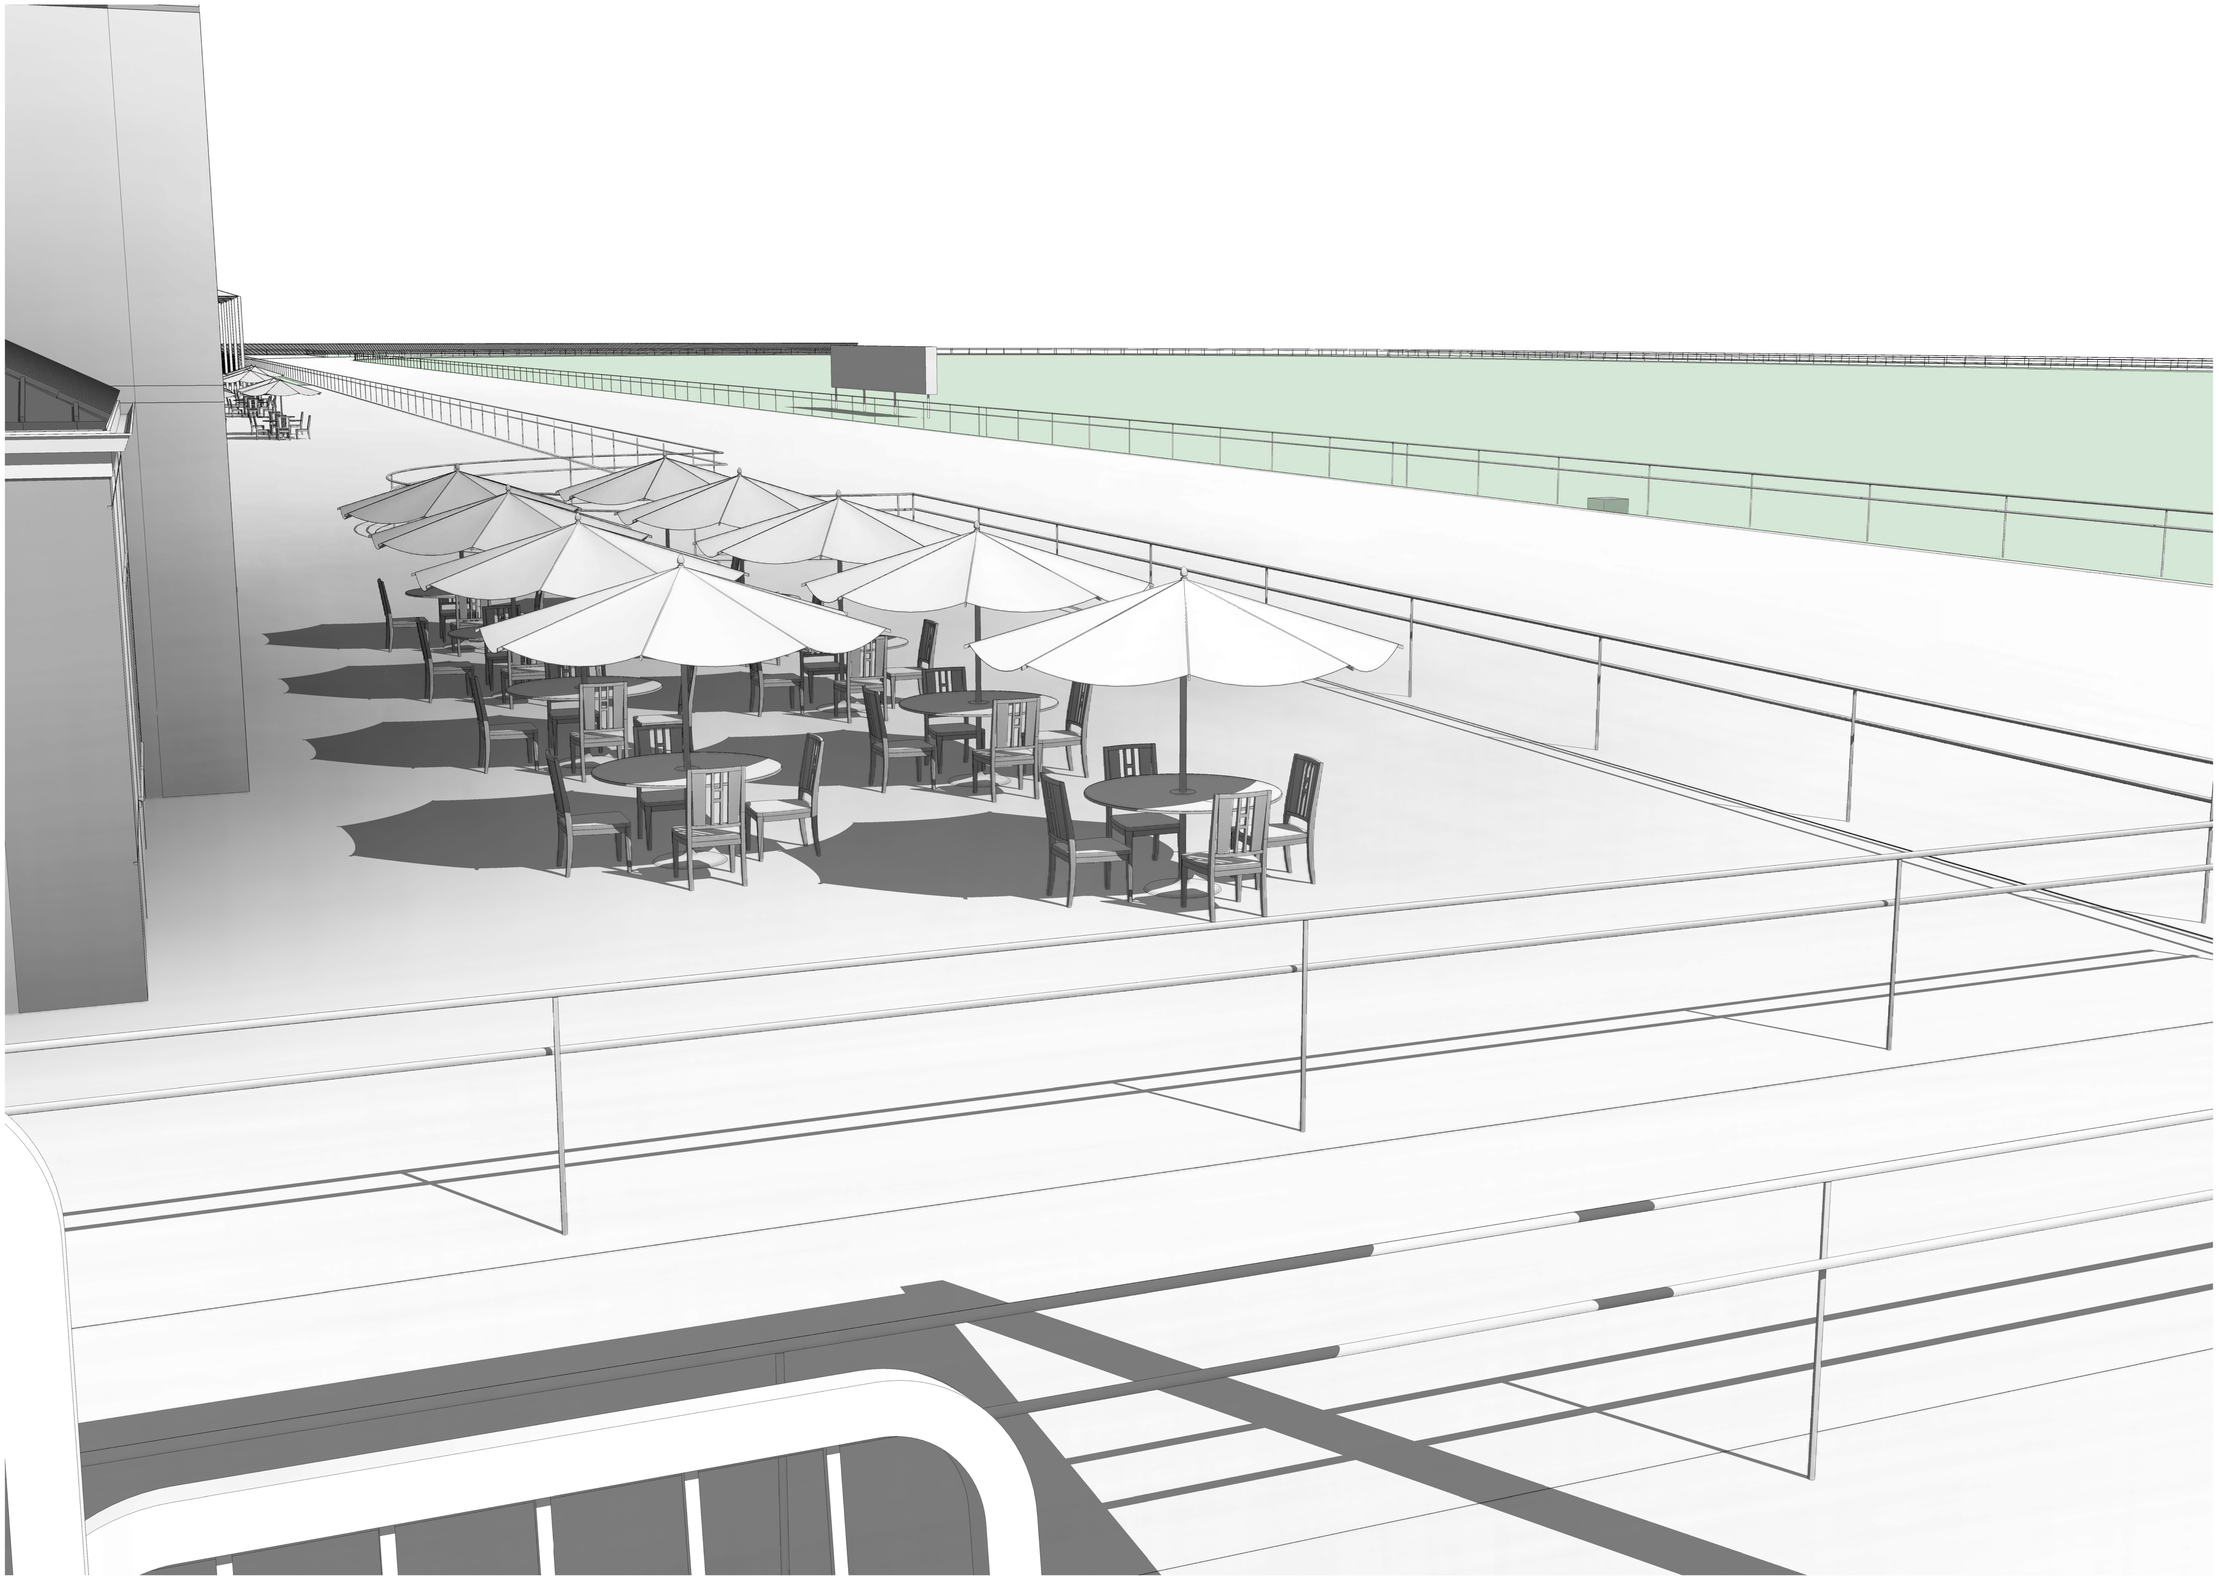

RANDAL "DOC" JAMES RACE TRACK RECONSTRUCTION

WEST BLEACHERS - HOME STRETCH & FINISH LINE VIEW

DESIGN DISTRICT ARCHITECTS

DATE: 06/22/23

SCALE: